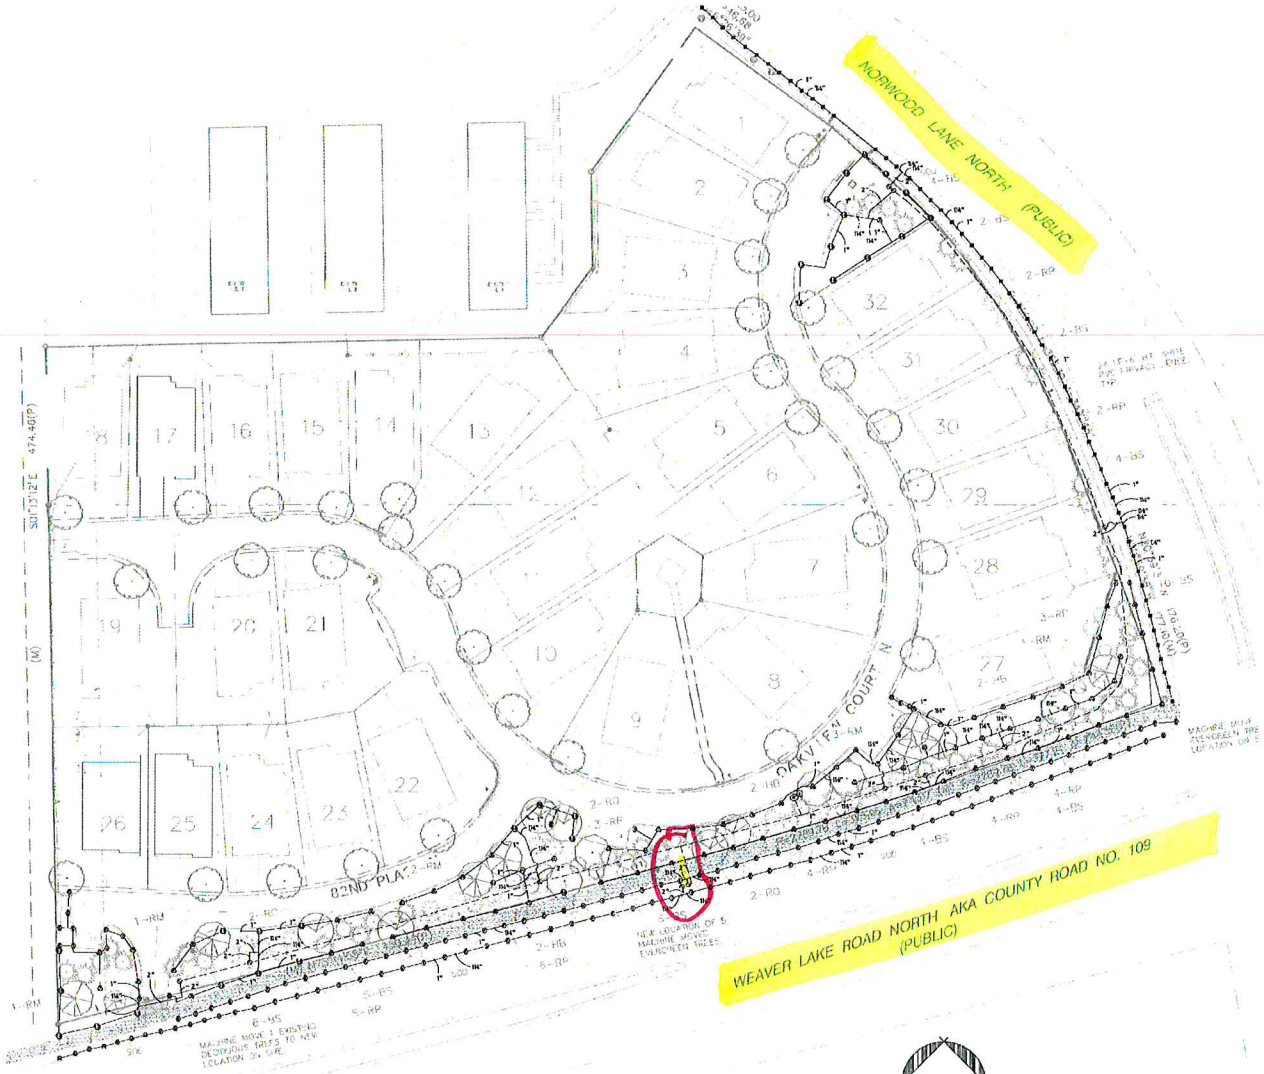

Irrigation Plan

NORTH

Scale 1" = 40'-0"

0 20 40 80

IRRIGATION SCHEDULE

SYMBOL	MANUFACTURER/MODEL	PSI
	Hunter PROS-04-AR	30
	Hunter MP1000 MP05-04-PRS40-CV	40
	Hunter MP2000 MP08-04-PRS40-CV	40
	Hunter MP3000 MP08-04-PRS40-CV	35
SYMBOL	MANUFACTURER/MODEL	PSI
	Hunter HG-A.2.B	40
SYMBOL	MANUFACTURER/MODEL	
	Hunter PGV-151 Globe 1 1/2"	
	Wilkins 975XL 1-1/2"	
	Irrigation Lateral Line: Polyethylene and PVC Class 160 1"	
	Irrigation Lateral Line: Polyethylene and PVC Class 160 1 1/4"	
	Irrigation Lateral Line: Polyethylene and PVC Class 160 2"	
	Irrigation Mainline: Polyethylene and PVC Class 200 3"	

CRITICAL ANALYSIS

General:	2016-10-18 11:05
P.O.C. NUMBER: 01	
Water Source Information:	
- GW AVA Ash	
Water Meter Size:	1½"
Flow Available:	75.00 gpm
PROVIDE AVA Ash	
Static Pressure at POC:	75.00 psi
Elevation Change:	0.00 ft
Service Line Size:	2"
Velocity at Spread Line:	20.00 fps
Pressure Available:	72.60 psi
DESIGN ANALYSIS	
Maximum Station Flow:	41.64 gpm
Flow Available at POC:	75.00 gpm
Residual Flow Available:	33.36 gpm
Pressure Loss at Critical Station:	59.58 psi
Loss for Fittings:	0.14 psi
Loss for Main Line:	3.14 psi
Loss for POC to Valve Elevation:	0.00 psi
Loss for Backflow:	3.49 psi
Loss for Water Meter:	2.73 psi
Critical Station Pressure at POC:	71.46 psi
Pressure Available:	72.60 psi
Residual Pressure Available:	0.54 psi

Exceeding Expectations...

MIDWEST LANDSCAPES
Est. 1970
6221 Oakwood Avenue NE
Olsego, MN 55330
763-241-1320
www.midwestlandscapes.com

This Plan and any reproductions are the sole property of Midwest Landscapes, Inc. and may not be used in whole or part for any purpose without the express written consent of Midwest Landscapes, Inc.

Project Title/Location:

Irrigation Plan

Mirabel

Maple Grove, MN

Prepared For:

Pulte Homes
7500 Office Ridge Circle, suite 325
Eden Prairie, MN

Designer Contact Info:

Bill Swanson
763-241-1320
bswanson@midwestlandscapes.com

Designed By:	Sheet Number:
RWS	LI.1
Checked By:	1 OF 1
RWS	
Date: REV 12.15.2016	