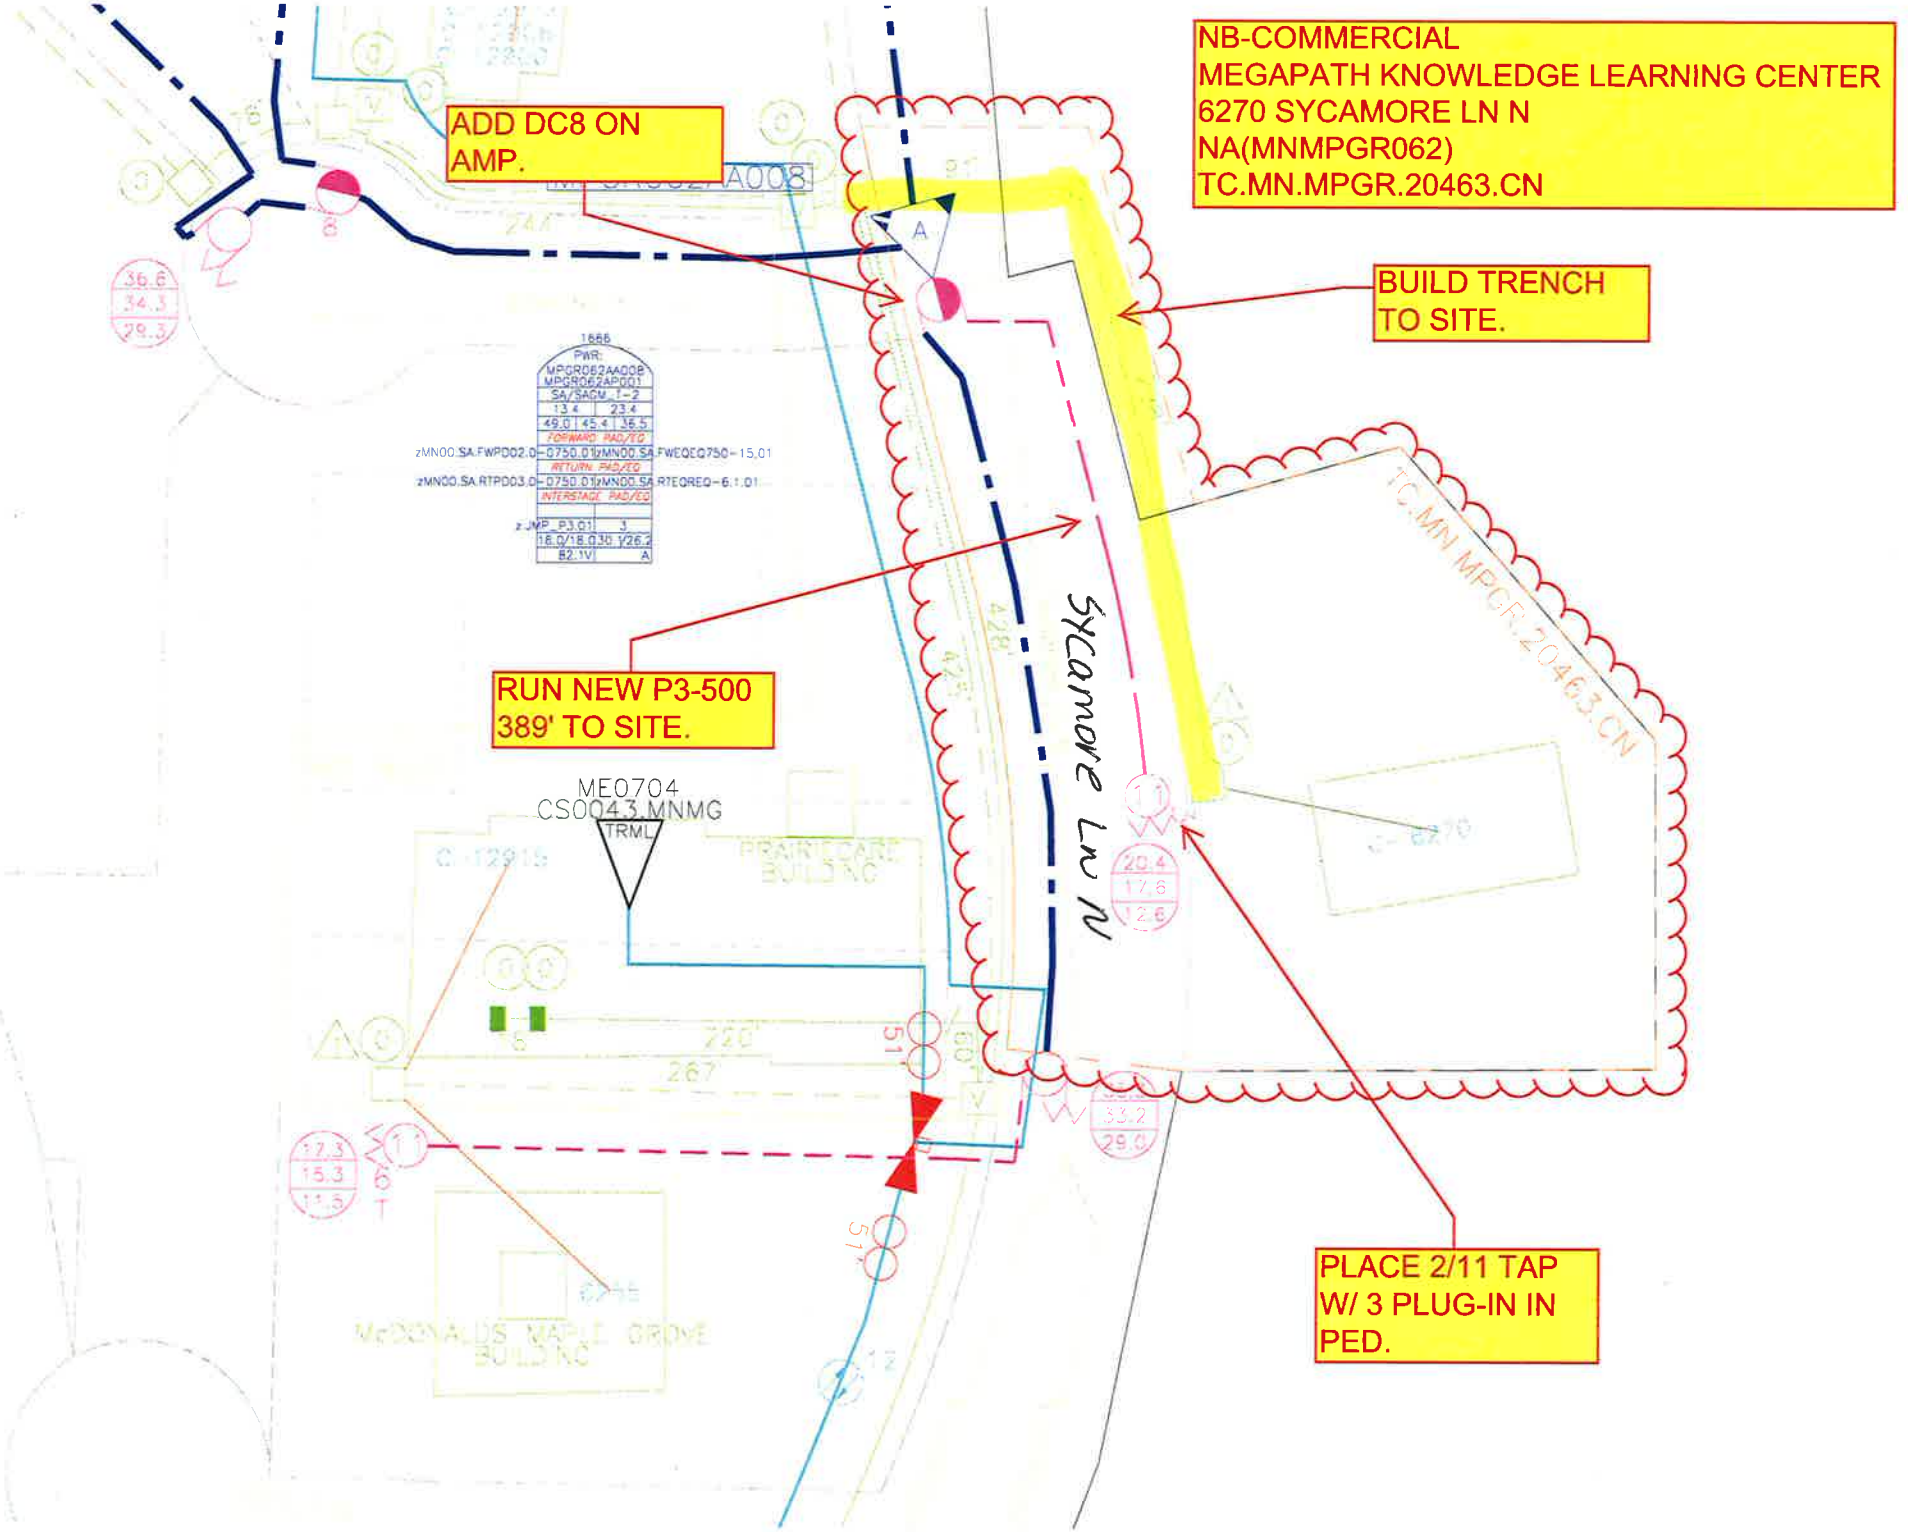
NB-COMMERCIAL
MEGAPATH KNOWLEDGE LEARNING CENTER
6270 SYCAMORE LN N
NA(MNMPGR062)
TC.MN.MPGR.20463.CN
ADD DC8 ON AMP.
BUILD TRENCH TO SITE.
RUN NEW P3-500 389' TO SITE.
PLACE 2/11 TAP W/ 3 PLUG-IN IN PED.
SYCAMORE LN N
ME0704
CS0043.MNMG
TRML
TC.MN.MPGR.20463.CN