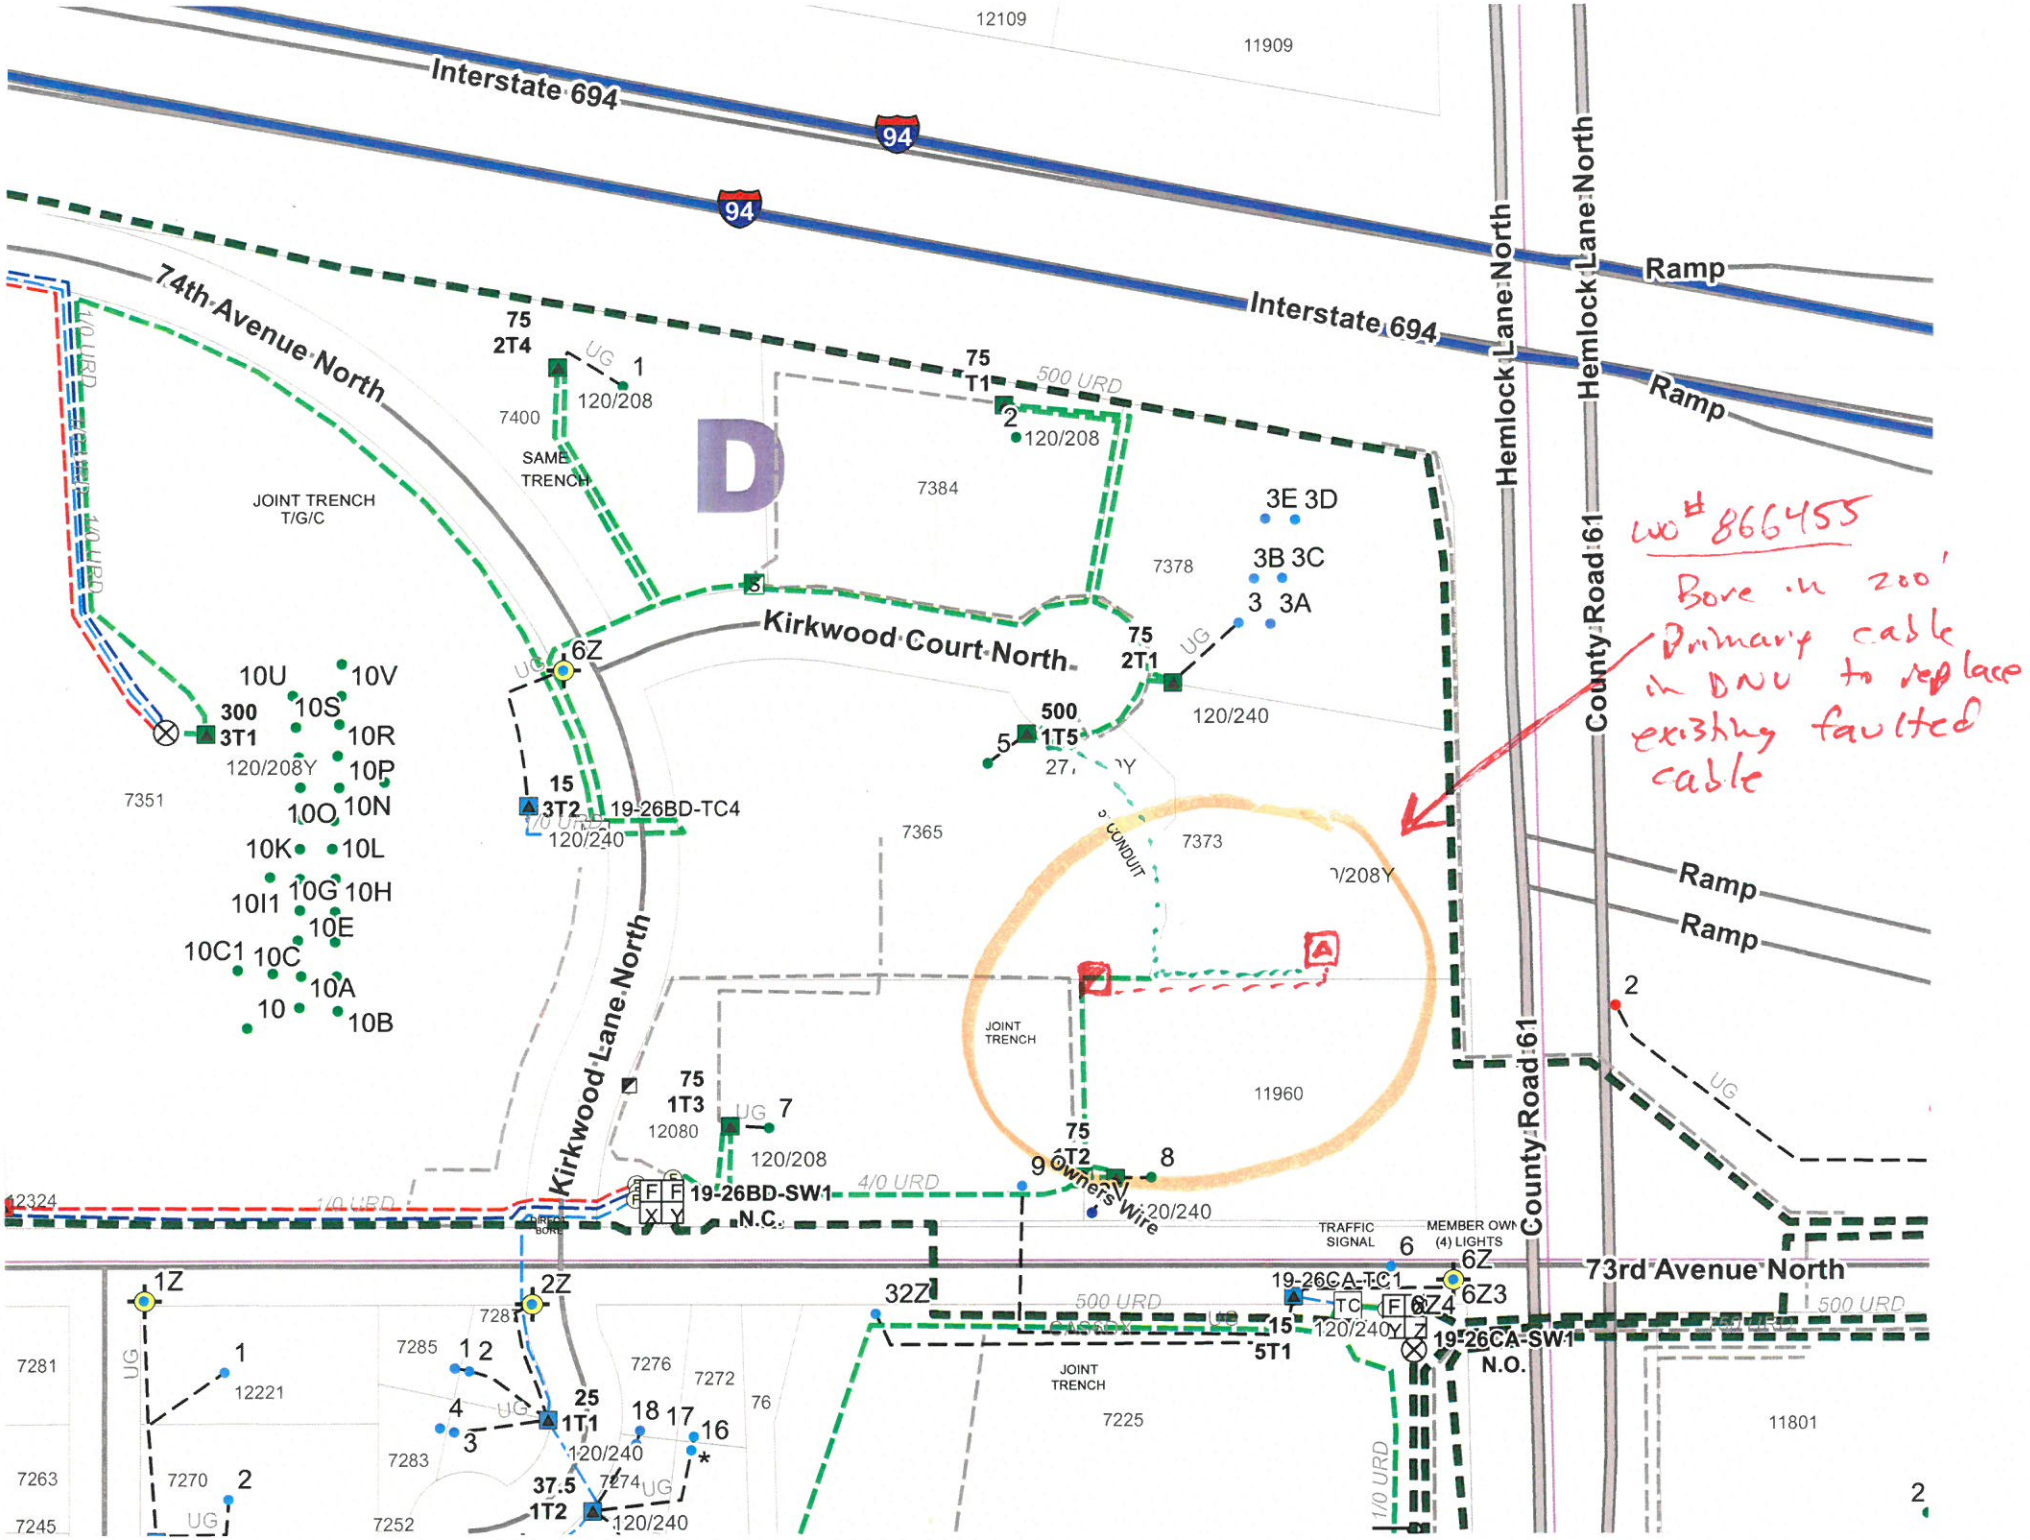

wo# 866455
Bore in 200'
Primary cable in DNU to replace existing faulted cable