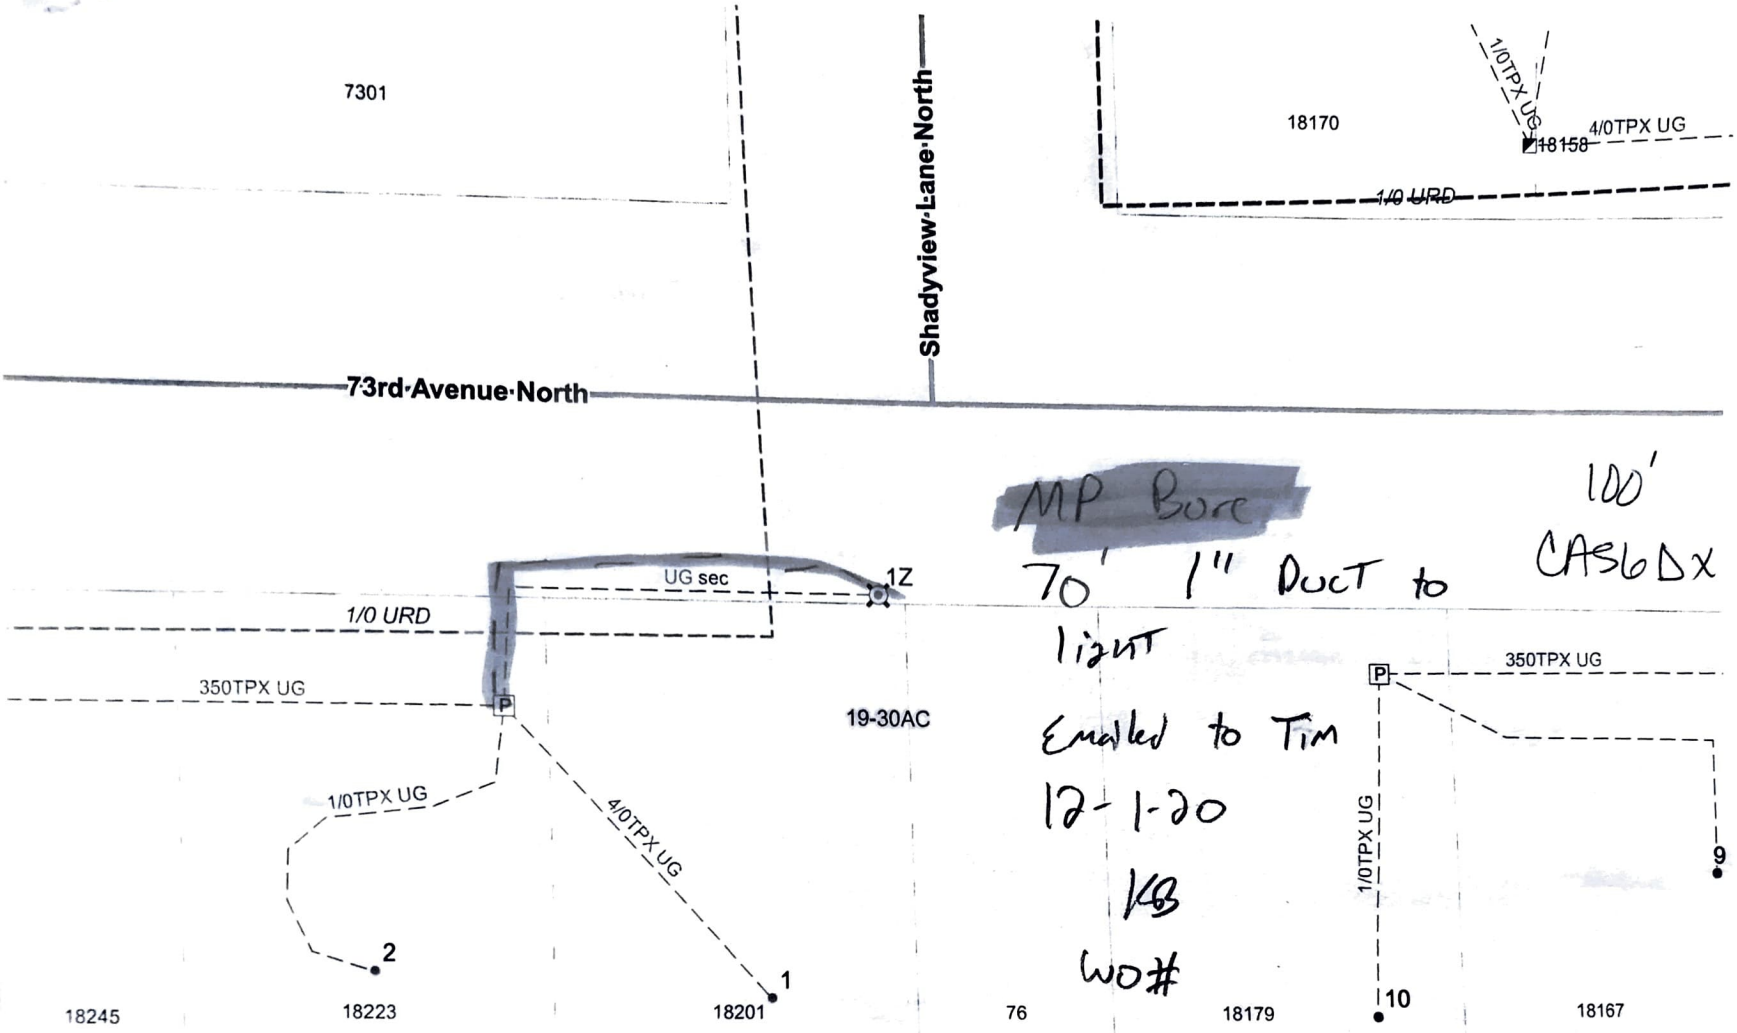

MP Bore

70' 1" Duct to light

Emailed to Tim 12-1-20

KB

WO# 943528

↳ need ROW permit.

100' CAS6DX

Keith URD.