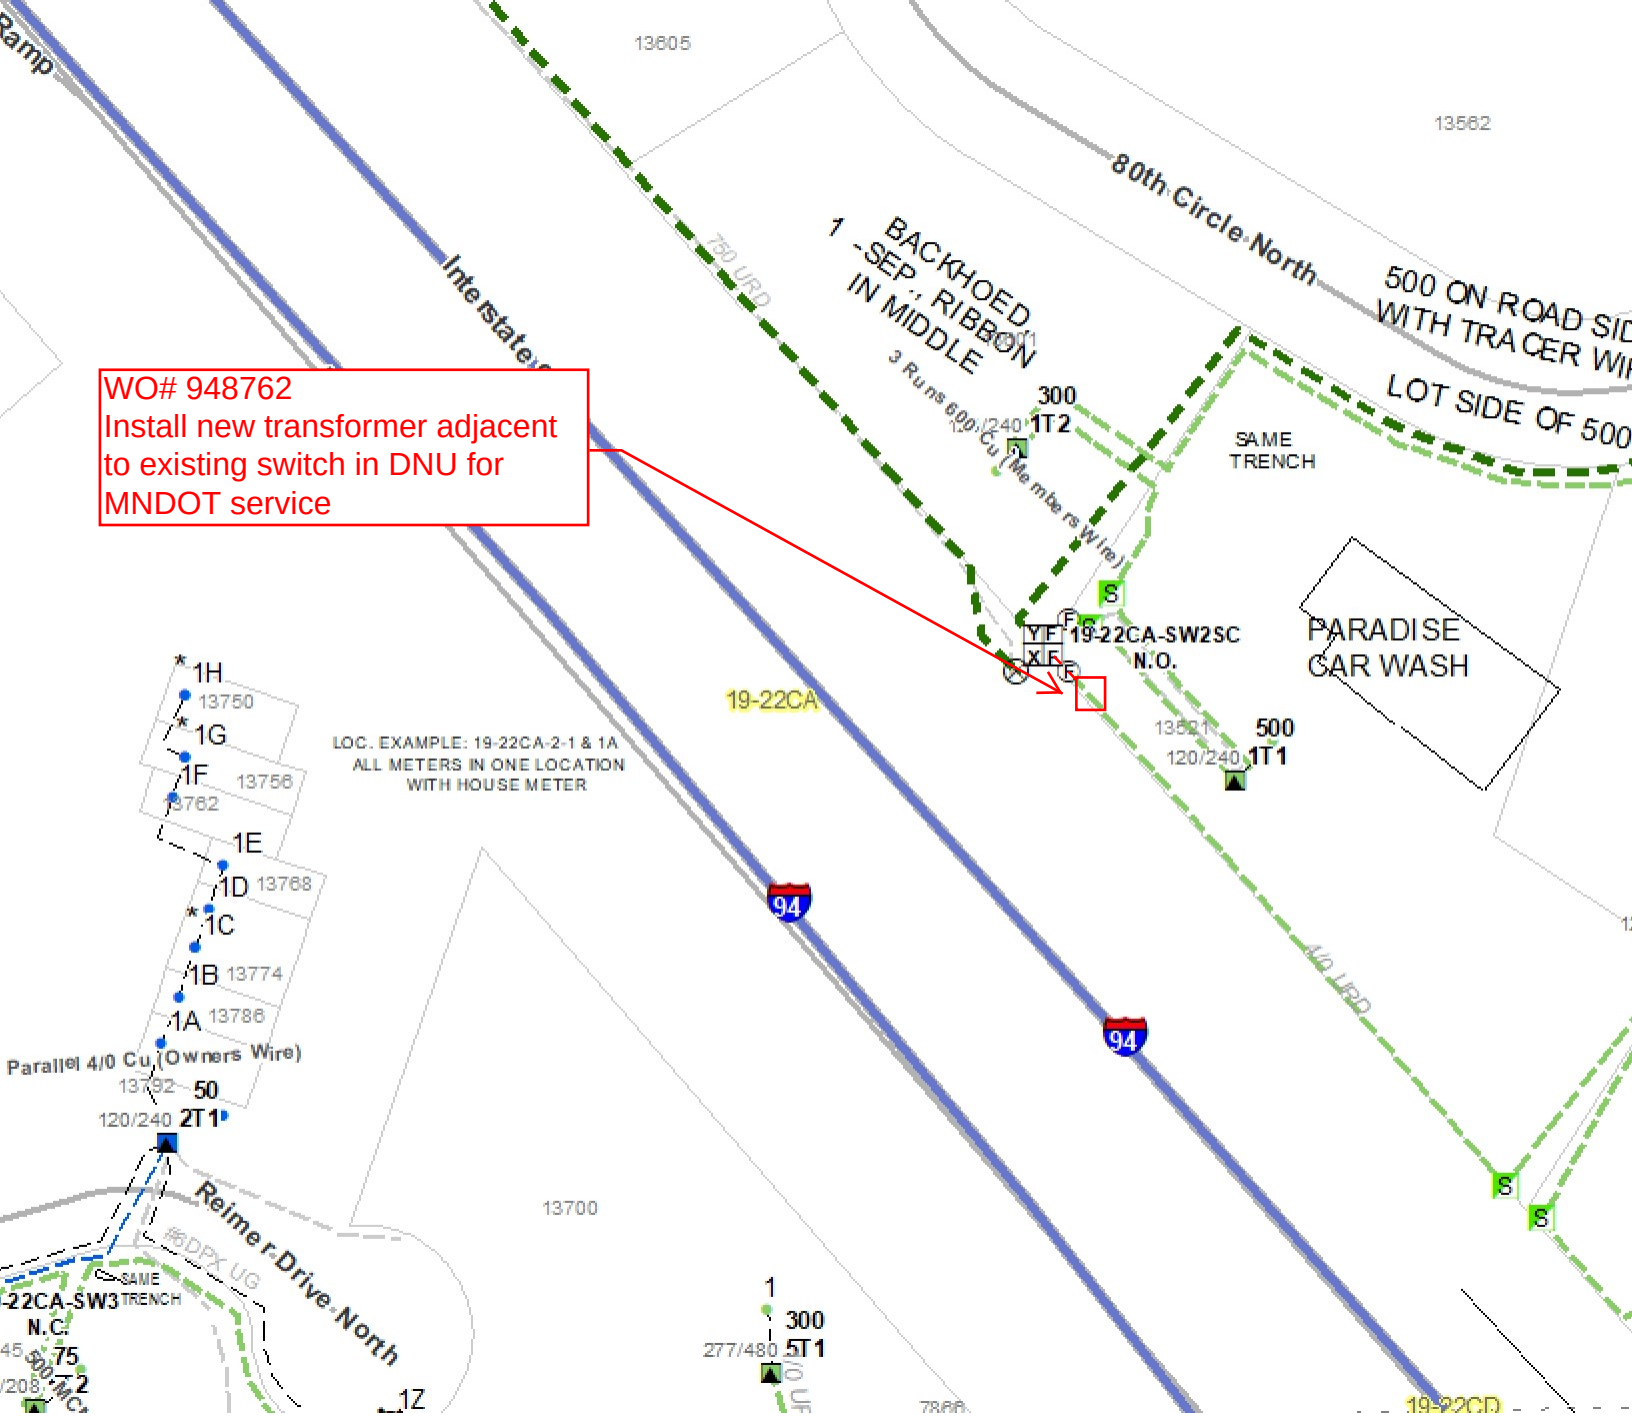
WO# 948762
Install new transformer adjacent to existing switch in DNU for MNDOT service
13605
13562
80th Circle North
Interstate
Ramp
750 URD
1 BACKHOED
-SEP. RIBBON
IN MIDDLE
3 Runs 500 Cu (Members Wire)
300
1T2
500 ON ROAD SID
WITH TRACER WI
LOT SIDE OF 500
SAME
TRENCH
PARADISE
CAR WASH
19-22CA-SW2SC
N.O.
19-22CA
500
1T1
120/240
4/0 URD
94
1H
13750
1G
1F
13756
1E
1D
13768
1C
1B
13774
1A
13786
LOC. EXAMPLE: 19-22CA-2-1 & 1A
ALL METERS IN ONE LOCATION
WITH HOUSE METER
Parallel 4/0 Cu (Owners Wire)
50
2T1
Reimer Drive North
13700
SAME
TRENCH
N.C.
75
1
300
5T1
277/480
19-22CD

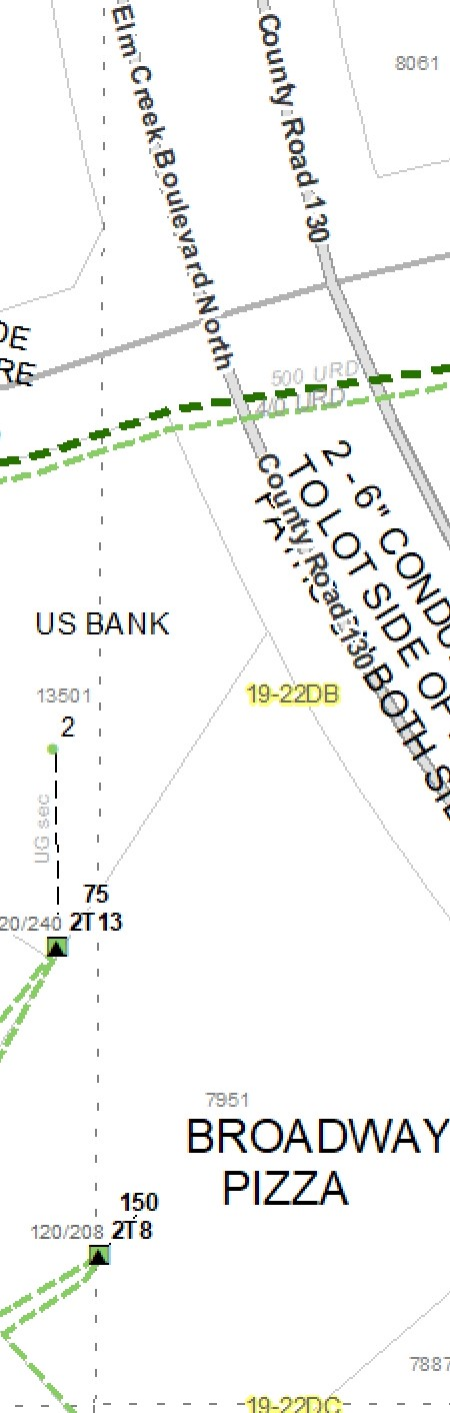
Elm Creek Boulevard North
County Road 130
8061
500 URD
US BANK
13501
2
19-22DB
UG sec
75
20/240
2T13
7951
BROADWAY
PIZZA
150
120/208
2T8
7887
19-22DC