NW Master Plan East of 94 Pro-Build
15490 101st Ave N
Maple Grove, MN 55369
JB0001013901
Node: N/A New
Legacy: N/A New

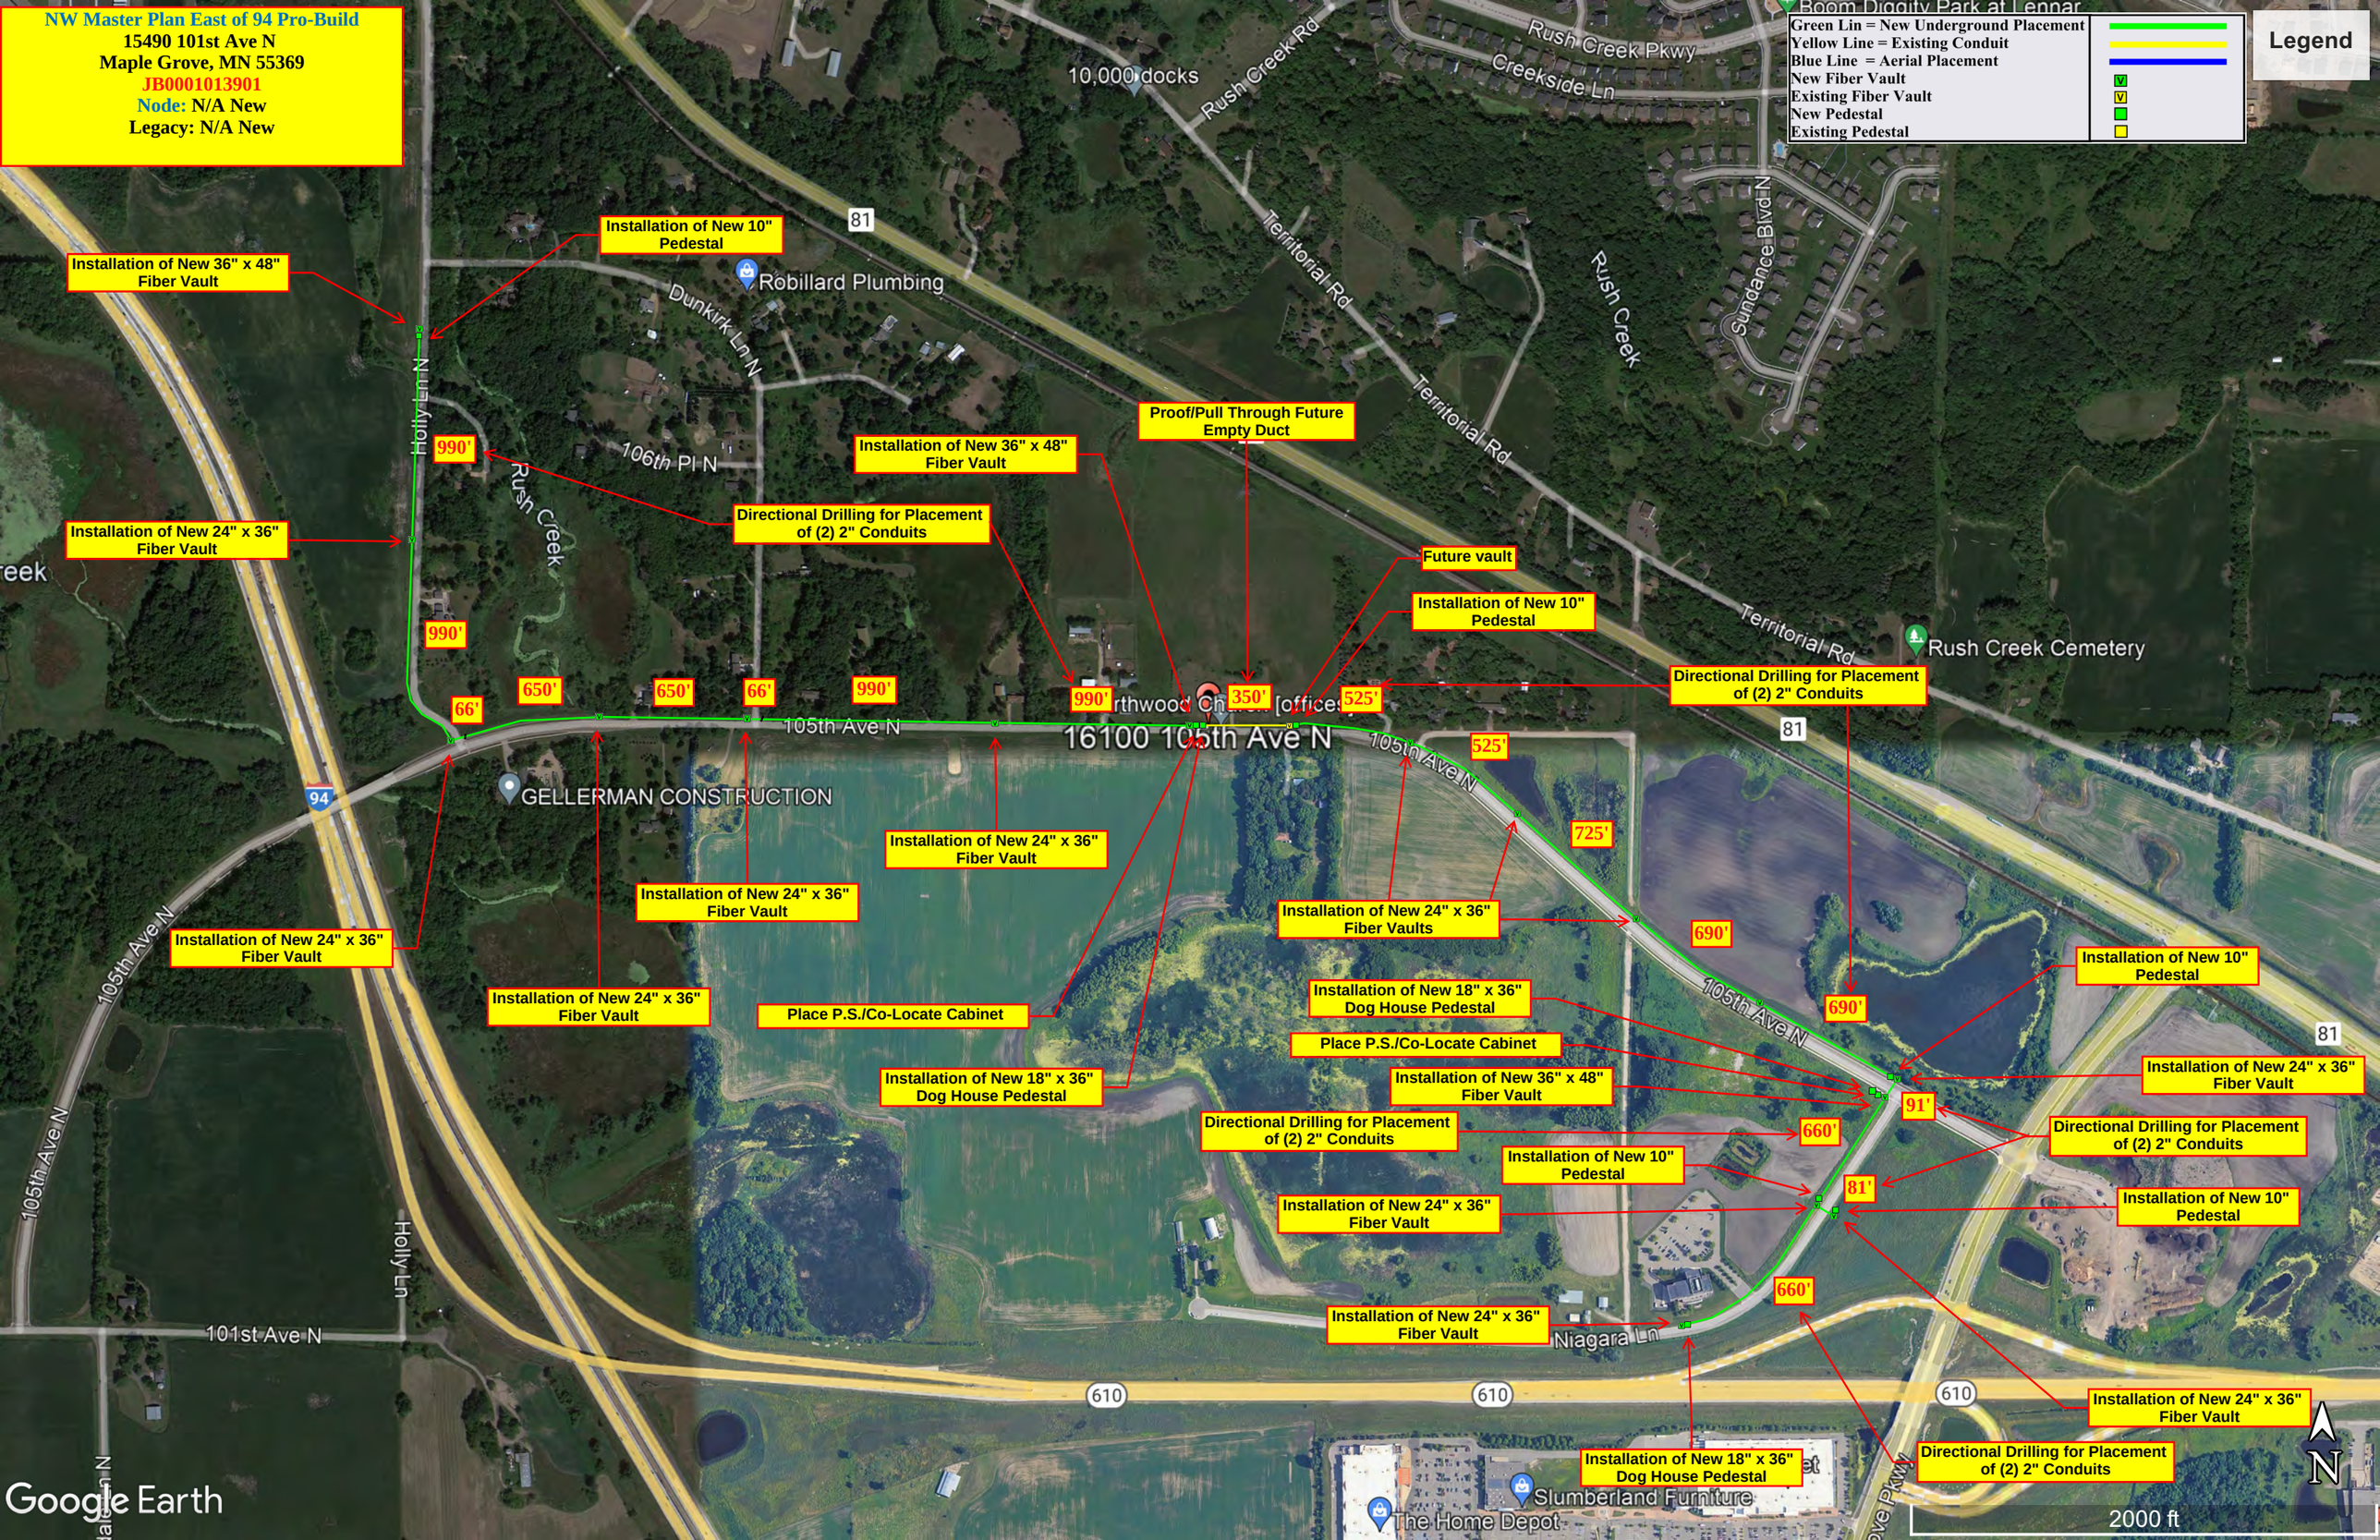

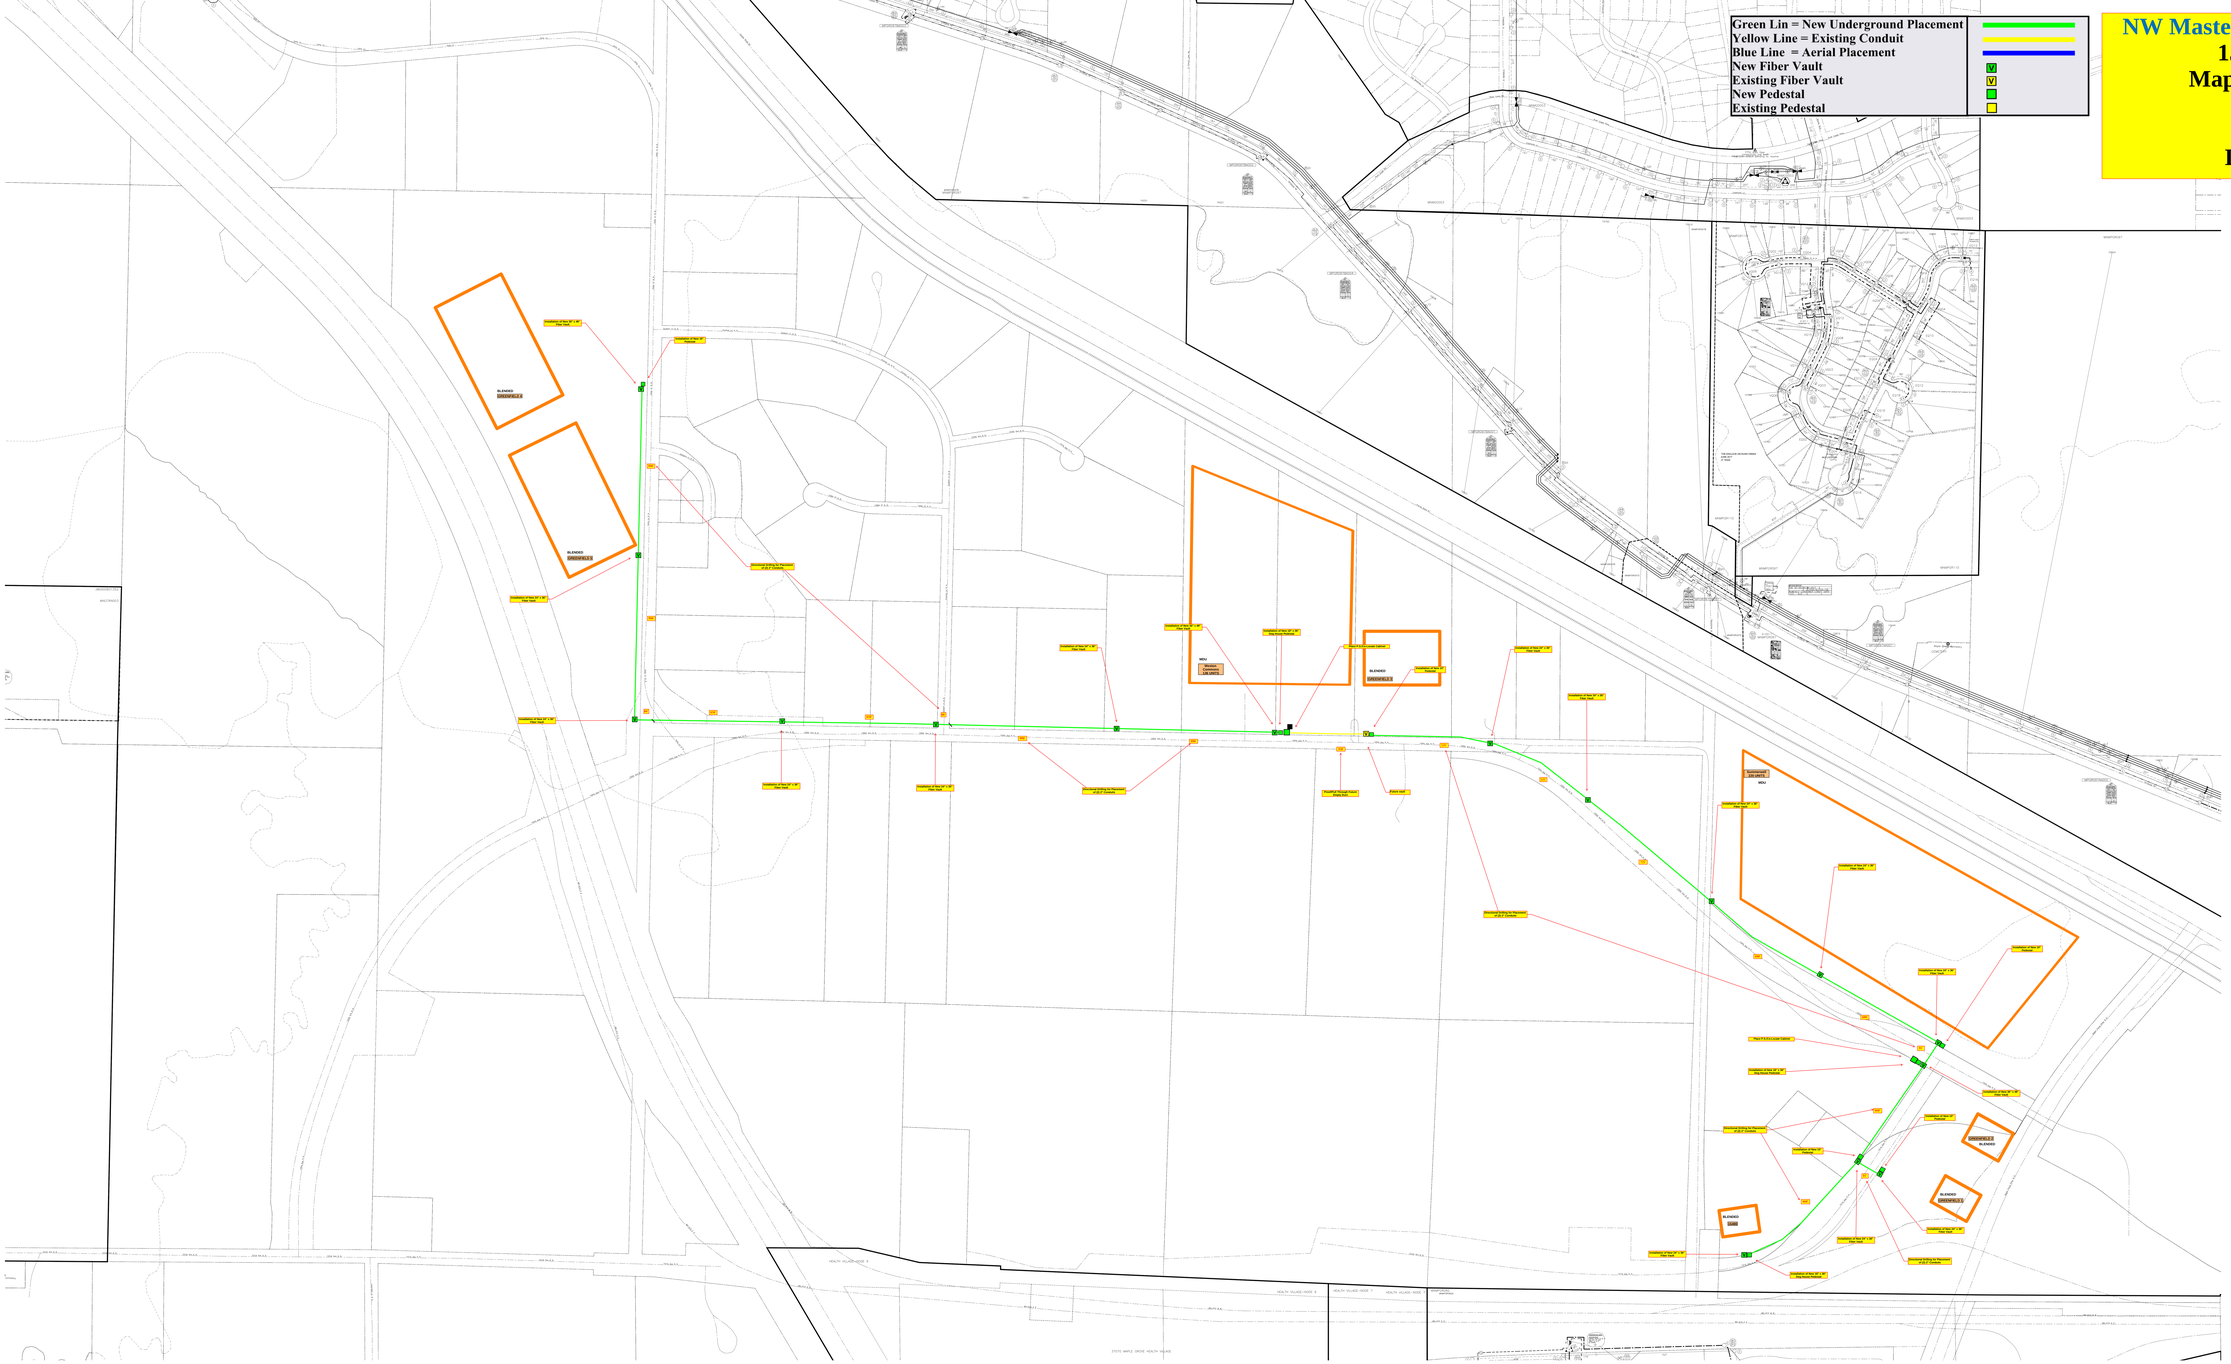
Green Lin = New Underground Placement
Yellow Line = Existing Conduit
Blue Line = Aerial Placement
New Fiber Vault
Existing Fiber Vault
New Pedestal
Existing Pedestal
NW Master Plan East of 94 Pro-Build
15490 101st Ave N
Maple Grove, MN 55369
JB0001013901
Node: N/A New
Legacy: N/A New

J W