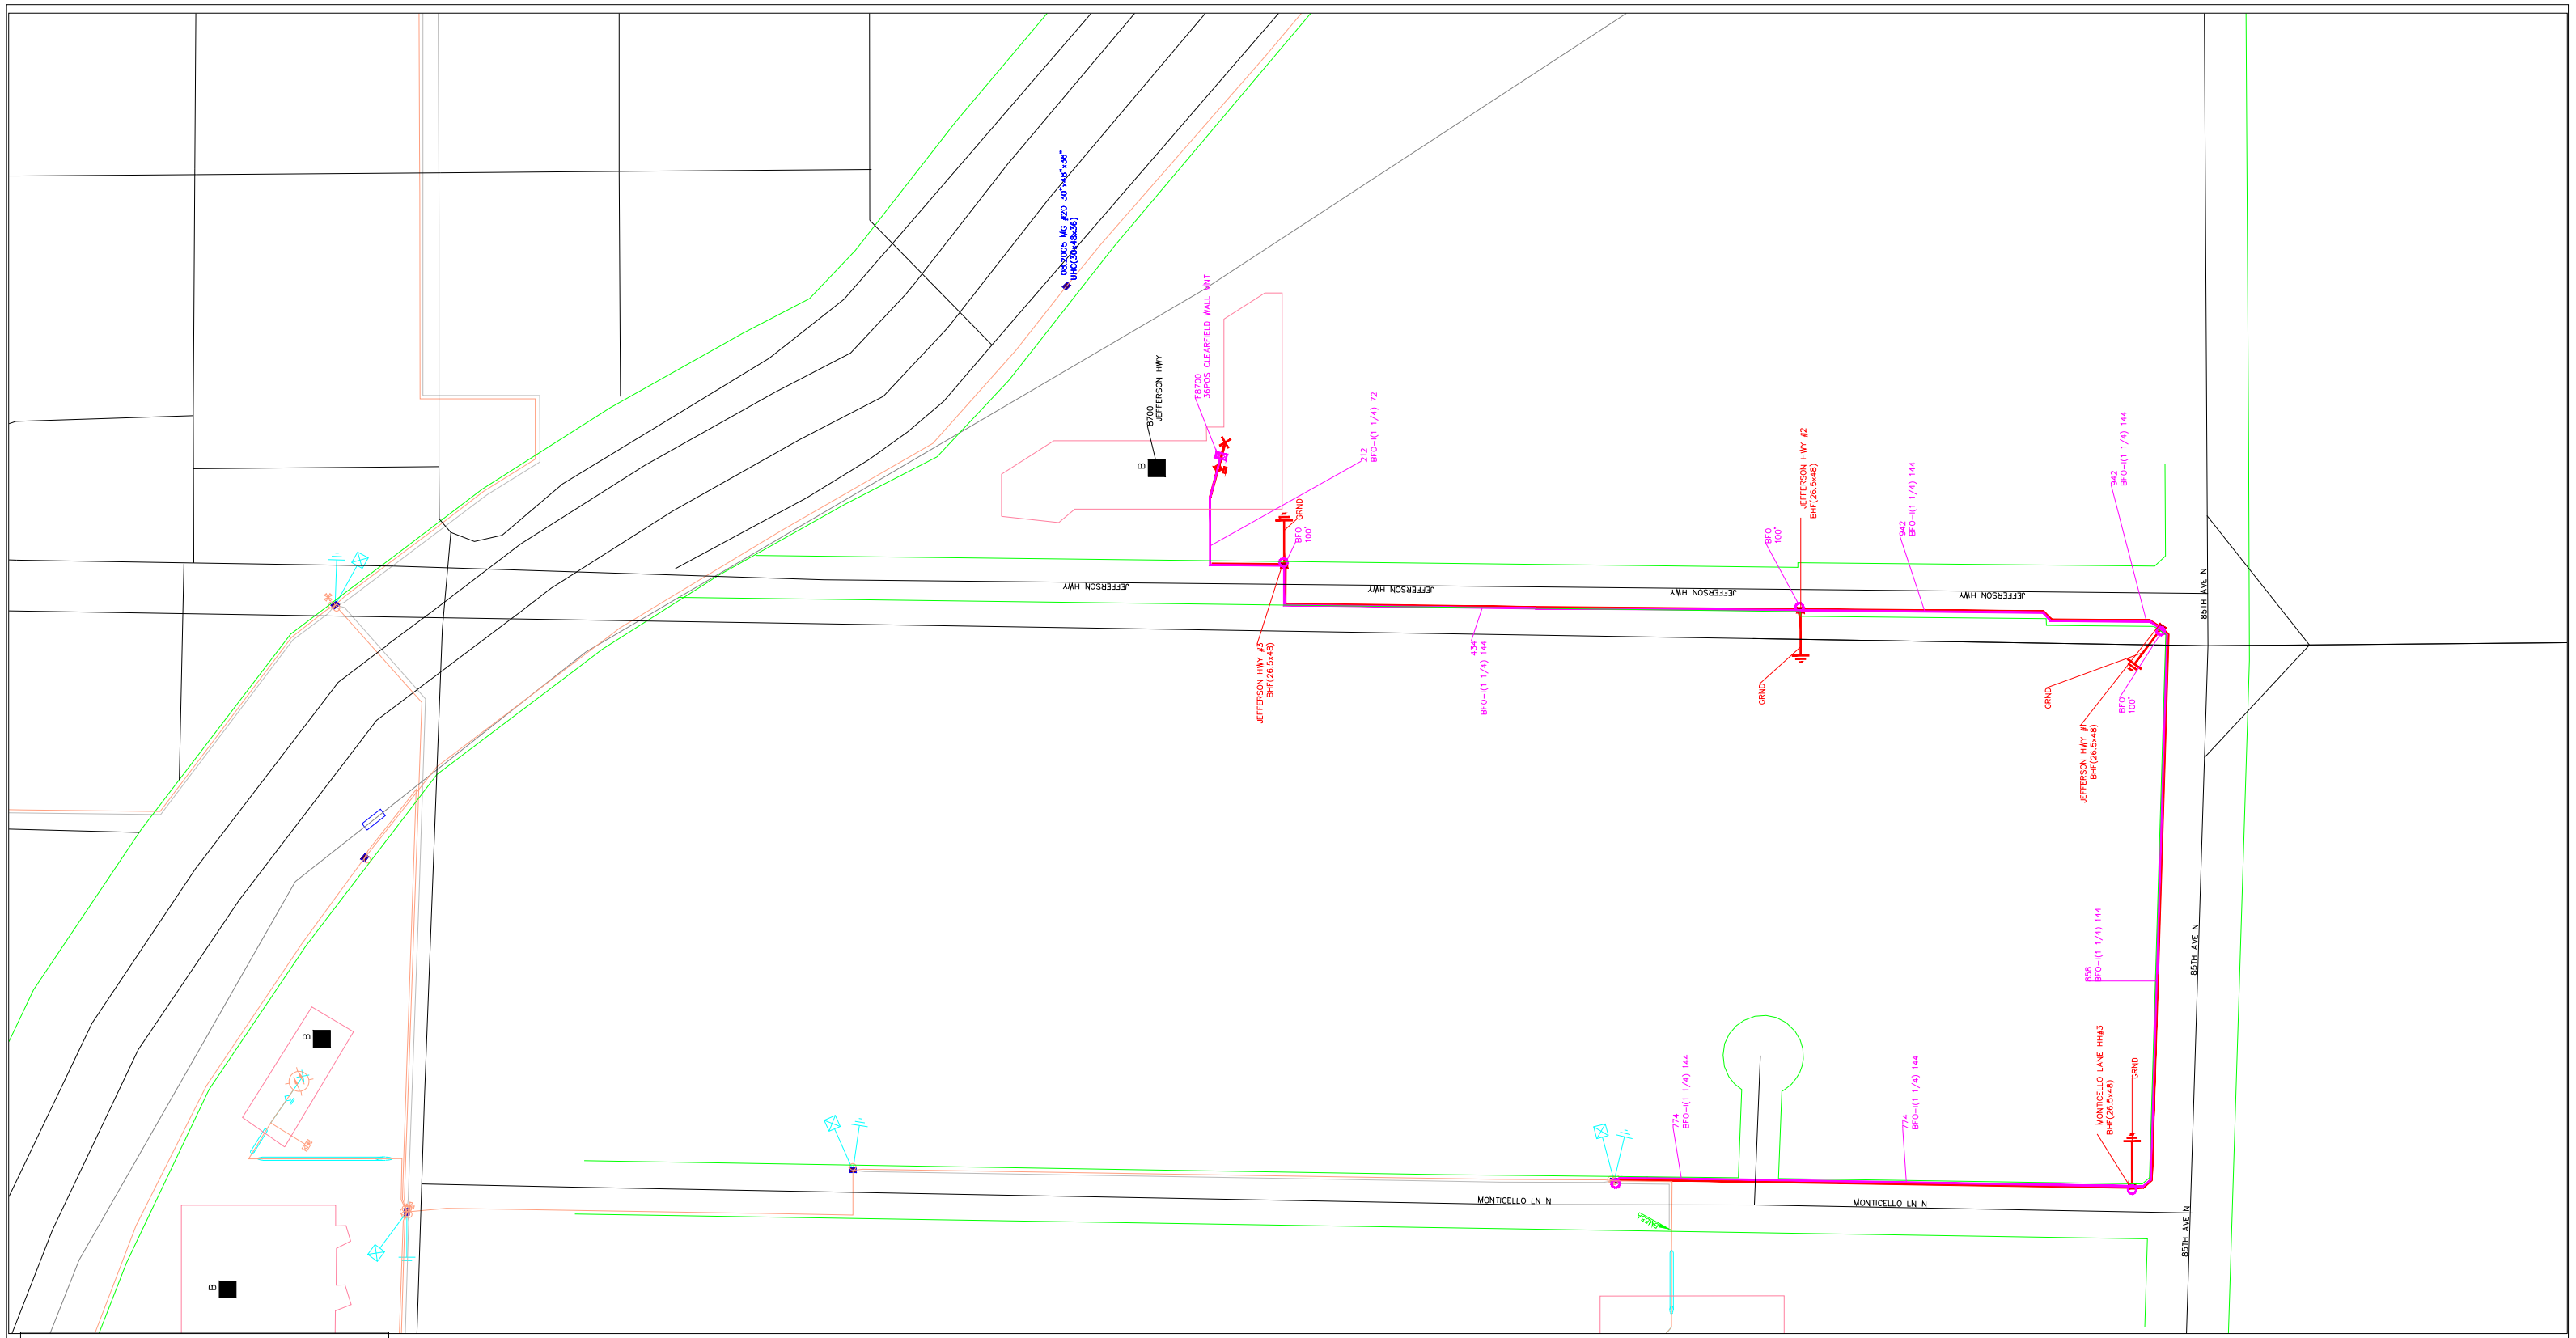

LINE SUMMARY

QTY	Unit Description

C:\Users\joanm\Pictures\G3DC.jpg

NOTE:

LOCATION OF EXISTING UTILITIES IS APPROXIMATE ONLY.

CONTRACTOR SHALL LOCATE ALL UNDERGOUND FACILITIES. SUBSTRUCTURES AND DRAINAGE TILES PRIOR TO CONSTRUCTION.

CALL: 811 or
Twin City Area: 651-454-0002
Outstate TOLL Area: 1-800-252-1166
EMERGENCY LOCATES: 1-866-640-3637

SCALE: NTS

Matrics Inc.
8770 Jefferson Hwy
Osseo MN

NO.	DATE	BY	ENG	REVISION DESCRIPTION
1	04/24/24	DMR	ENV	PERMIT

G:\Drawings\TEMPLATES\CCI%20Logo%20-%20E-Signature_1.jpg

SIGNATURE _____

DRAWING NUMBER: SHEET 2 OF 3