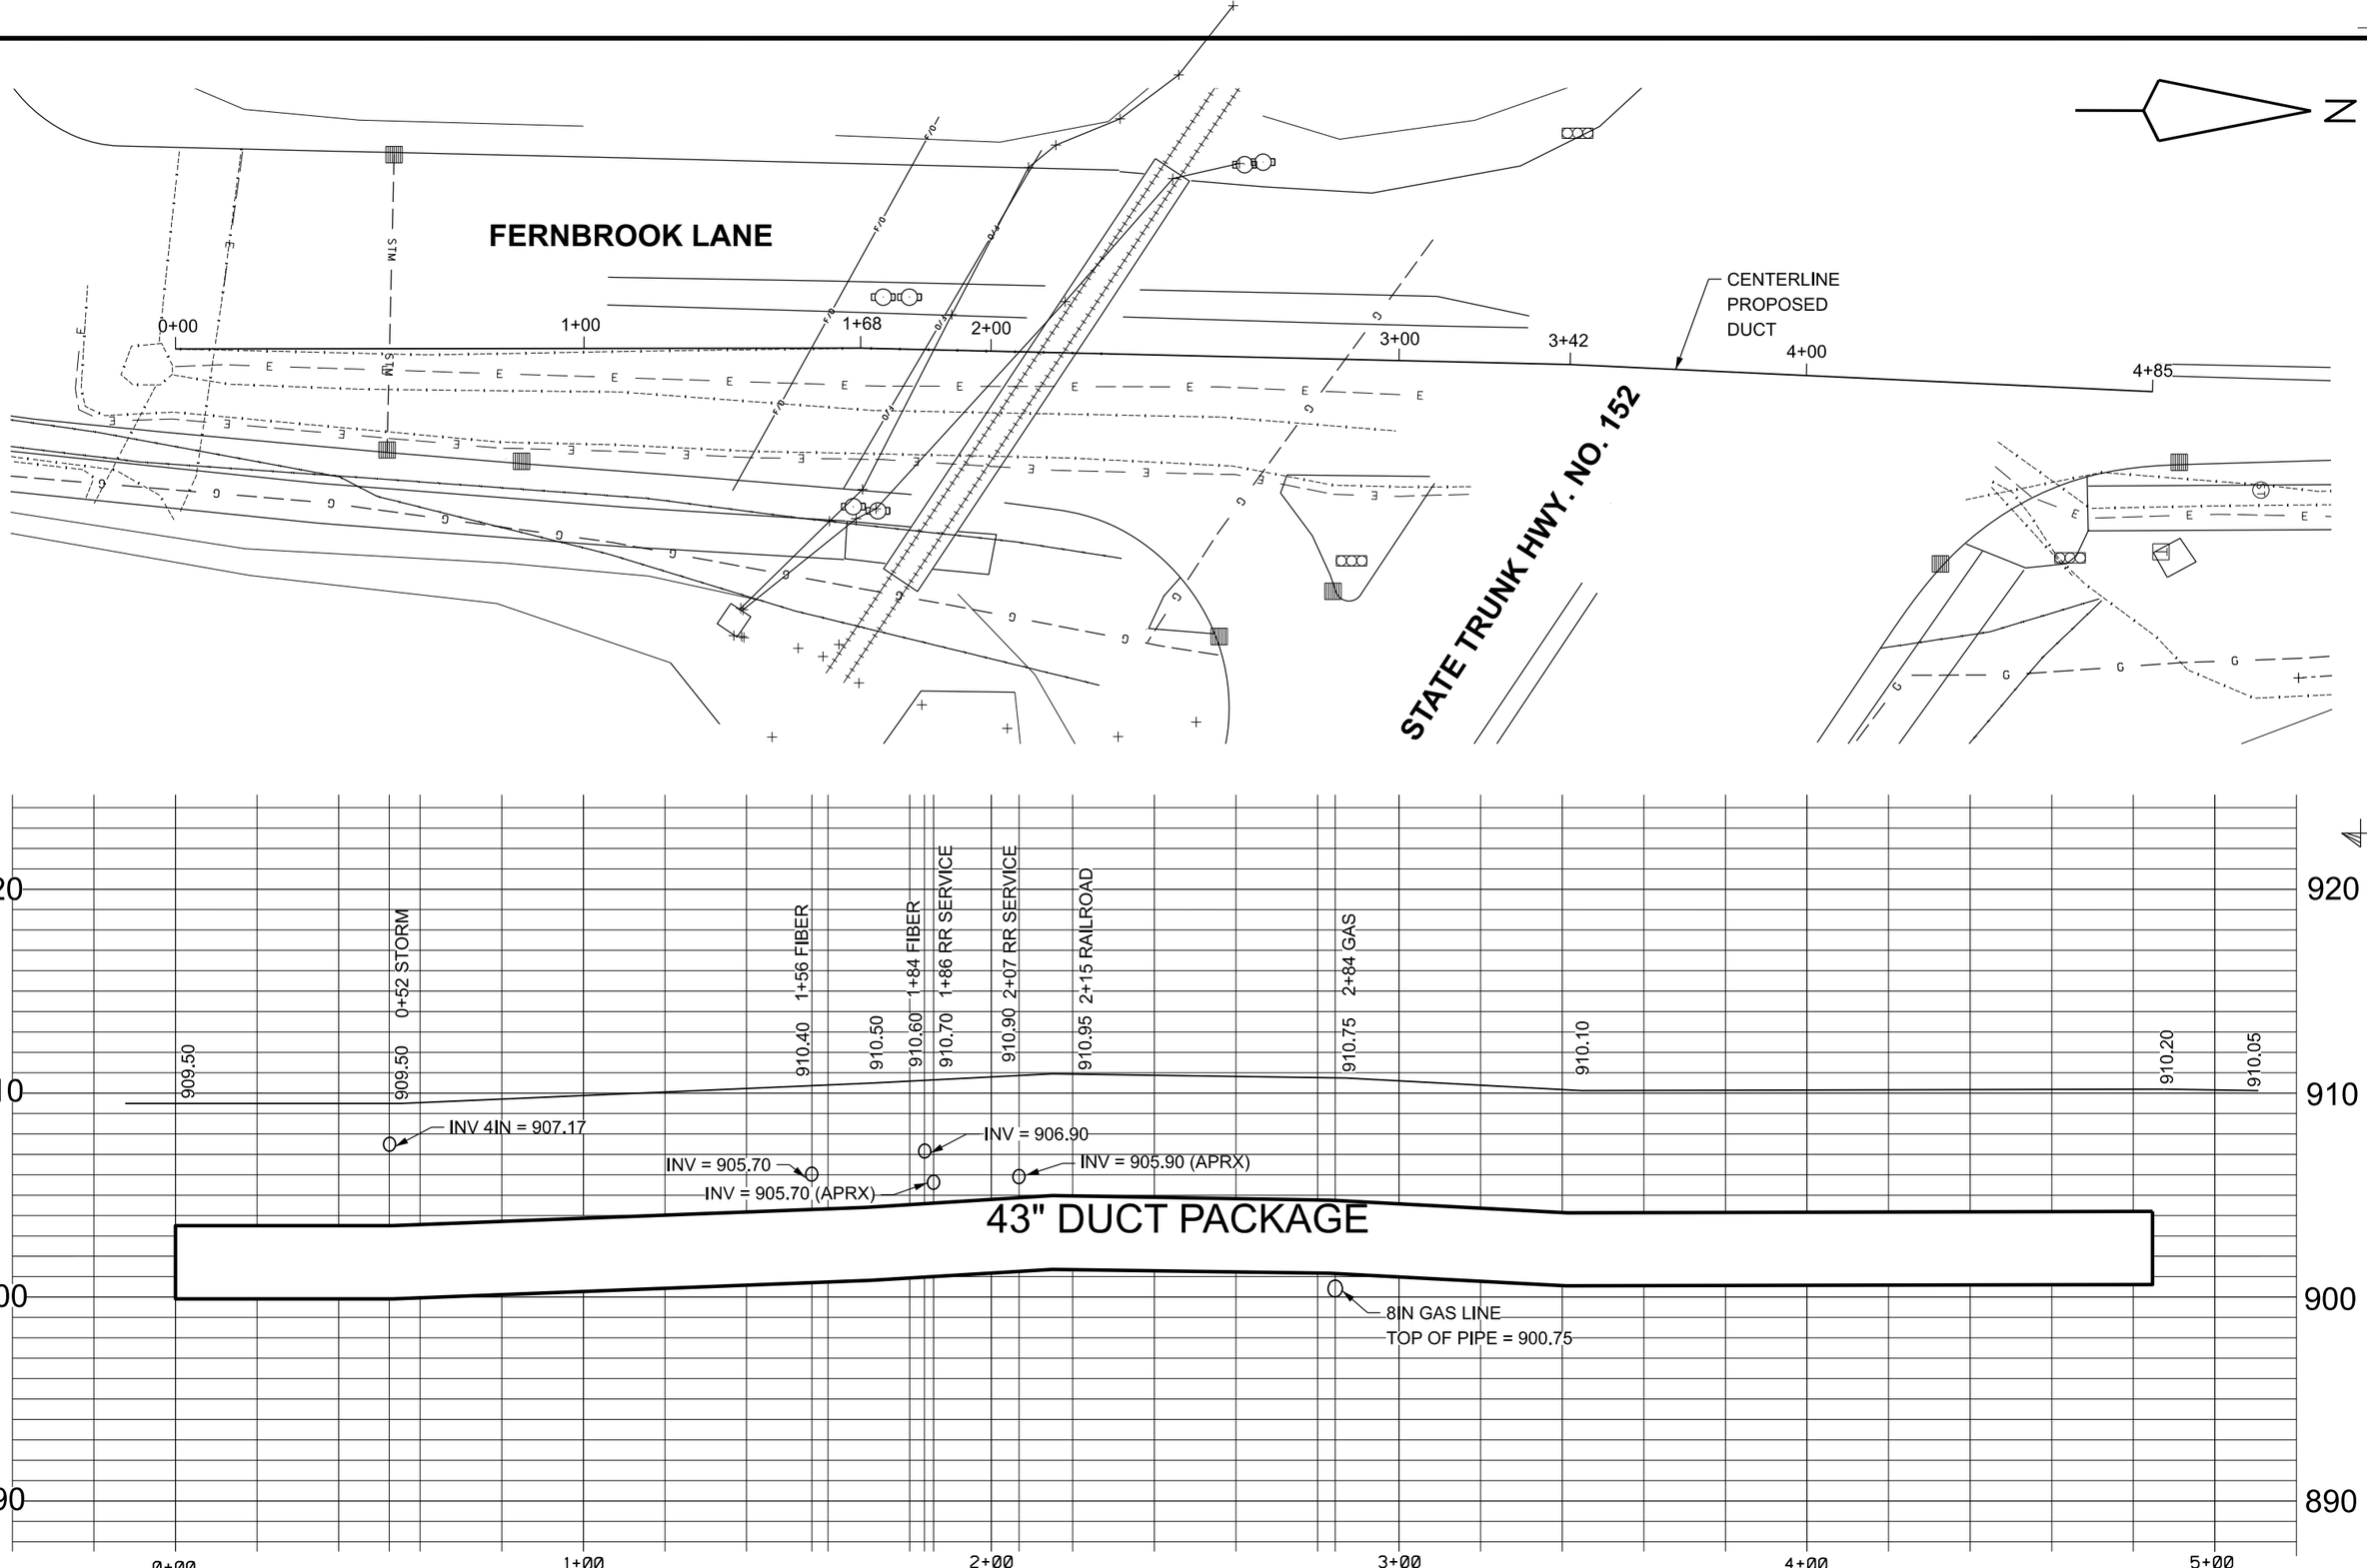

DISTRIBUTION MAPLE GROVE FERNBROOK LANE PROPOSED DUCT	Xcel Energy SURVEYING AND MAPPING MINNEAPOLIS	DATE: 2024-03-18	LOG:22438 NOT TO SCALE