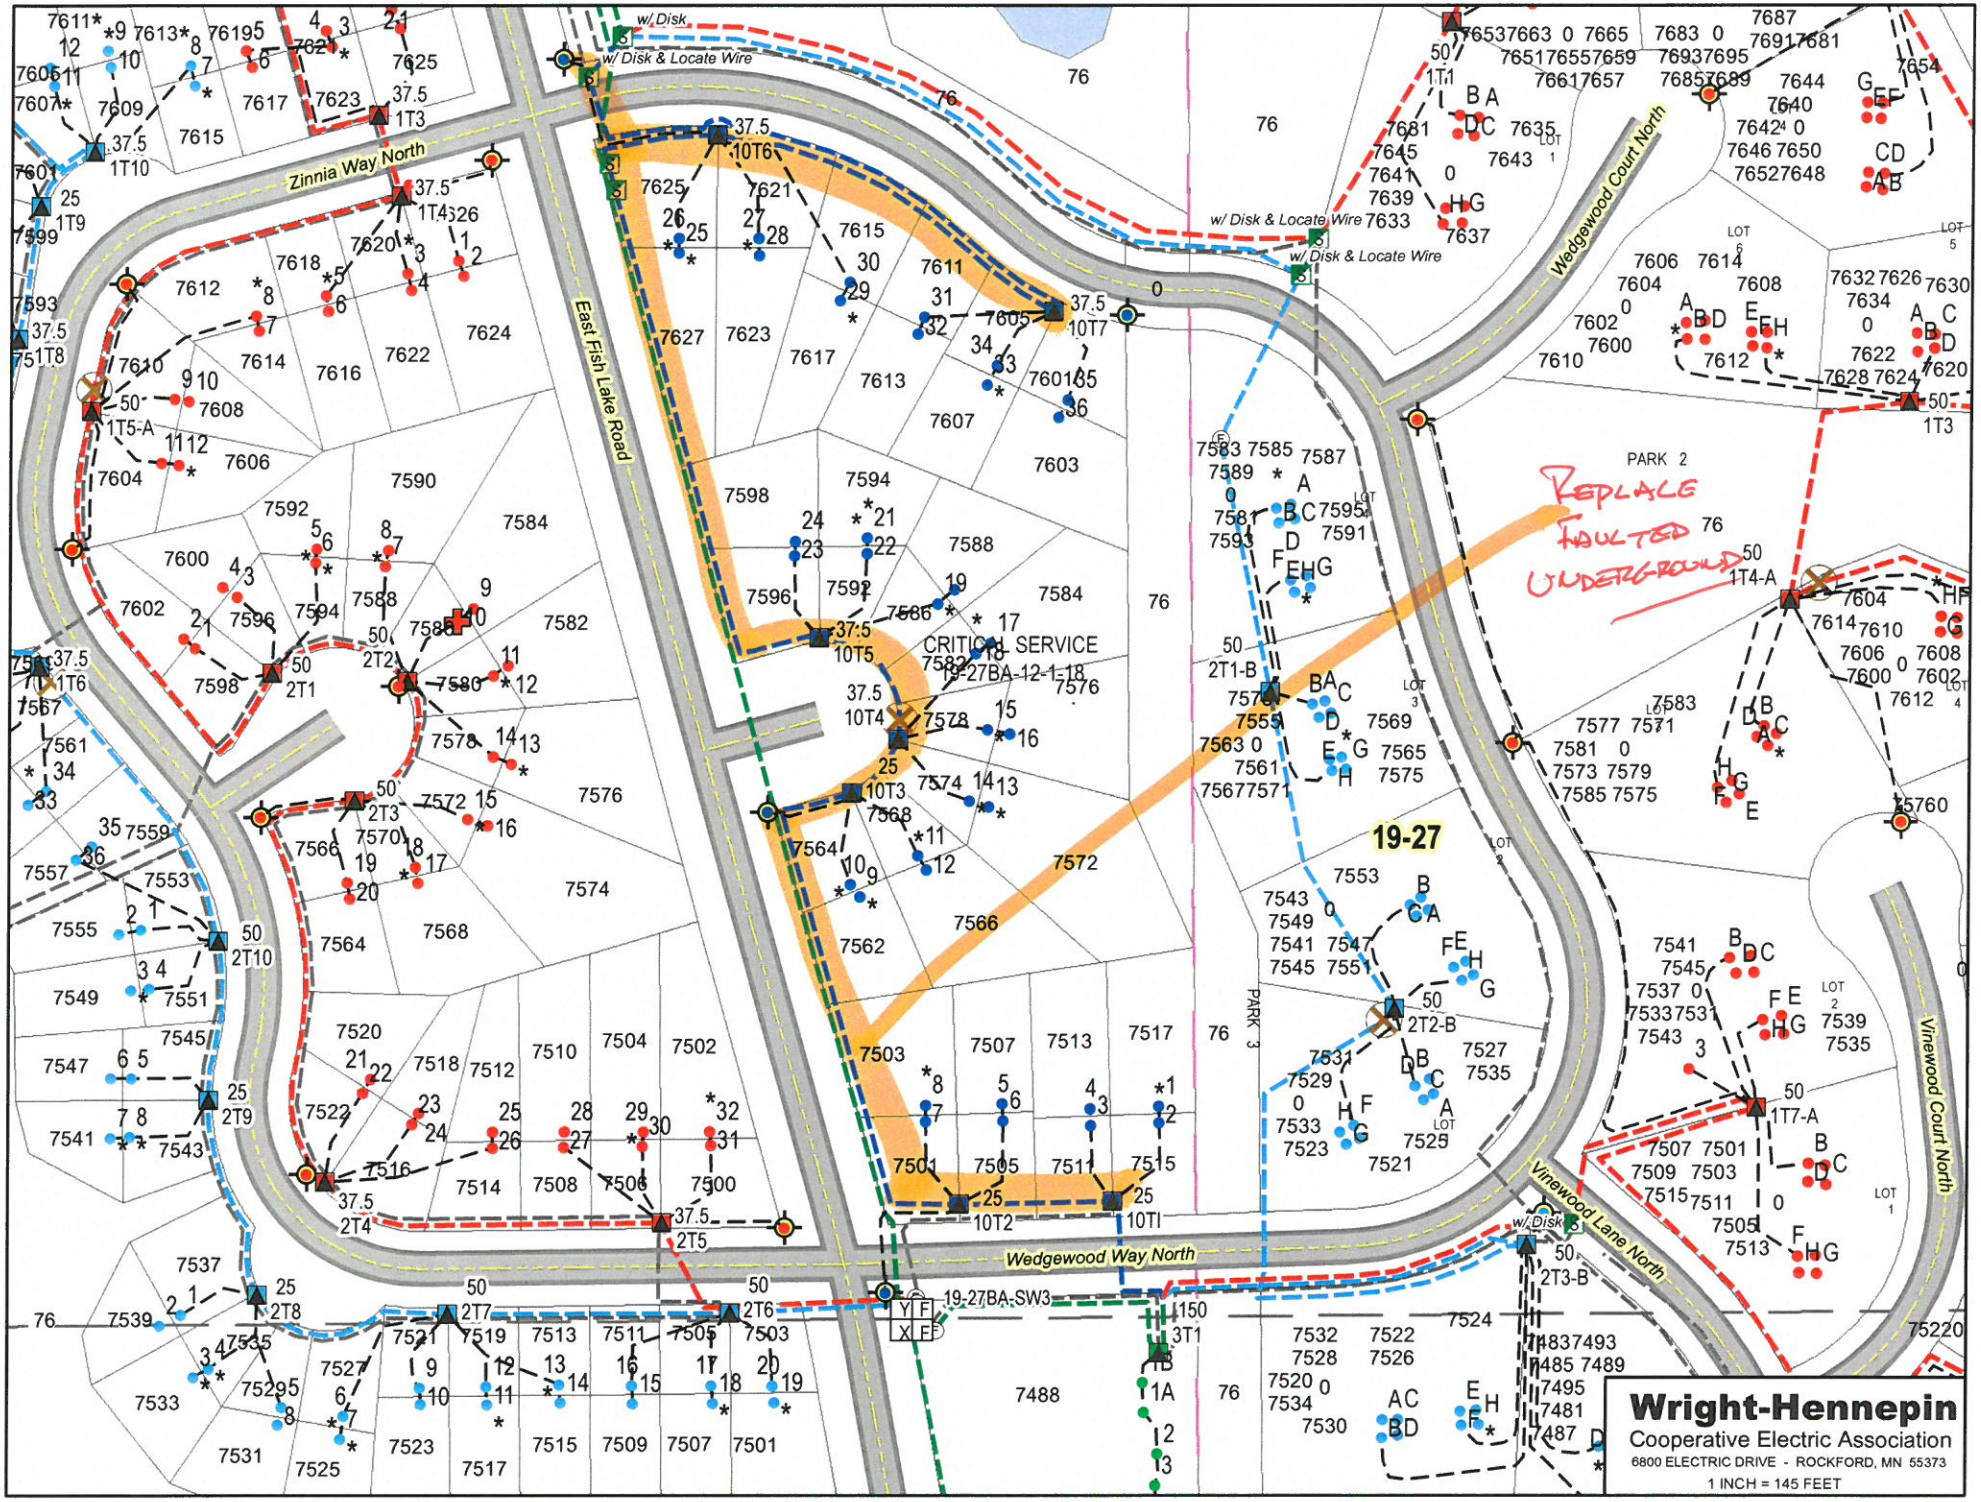
Zinnia Way North
East Fish Lake Road
Wedgewood Court North
Wedgewood Way North
Vinewood Lane North
Vinewood Court North
w/ Disk
w/ Disk & Locate Wire
CRITICAL SERVICE
19-27BA-12-1-18
19-27BA-SW3
19-27
PARK 2
PARK 3
REPLACE FAULTED UNDERGROUND
Wright-Hennepin
Cooperative Electric Association
6800 ELECTRIC DRIVE - ROCKFORD, MN 55373
1 INCH = 145 FEET