Address: Maple Grove/13920 91st Ave N
Feeder: ECK 063
Voltage: C phase 7.9 kVA
Last Failed Span: TR J to TR K

Task 1: Bore 740' one Phase #2 AL cable TR J to TR K

Task 2: Terminate TR J to TR K
Replace TR K with 50KVA XFMR
Replace TR J basement

Task 3: Restore

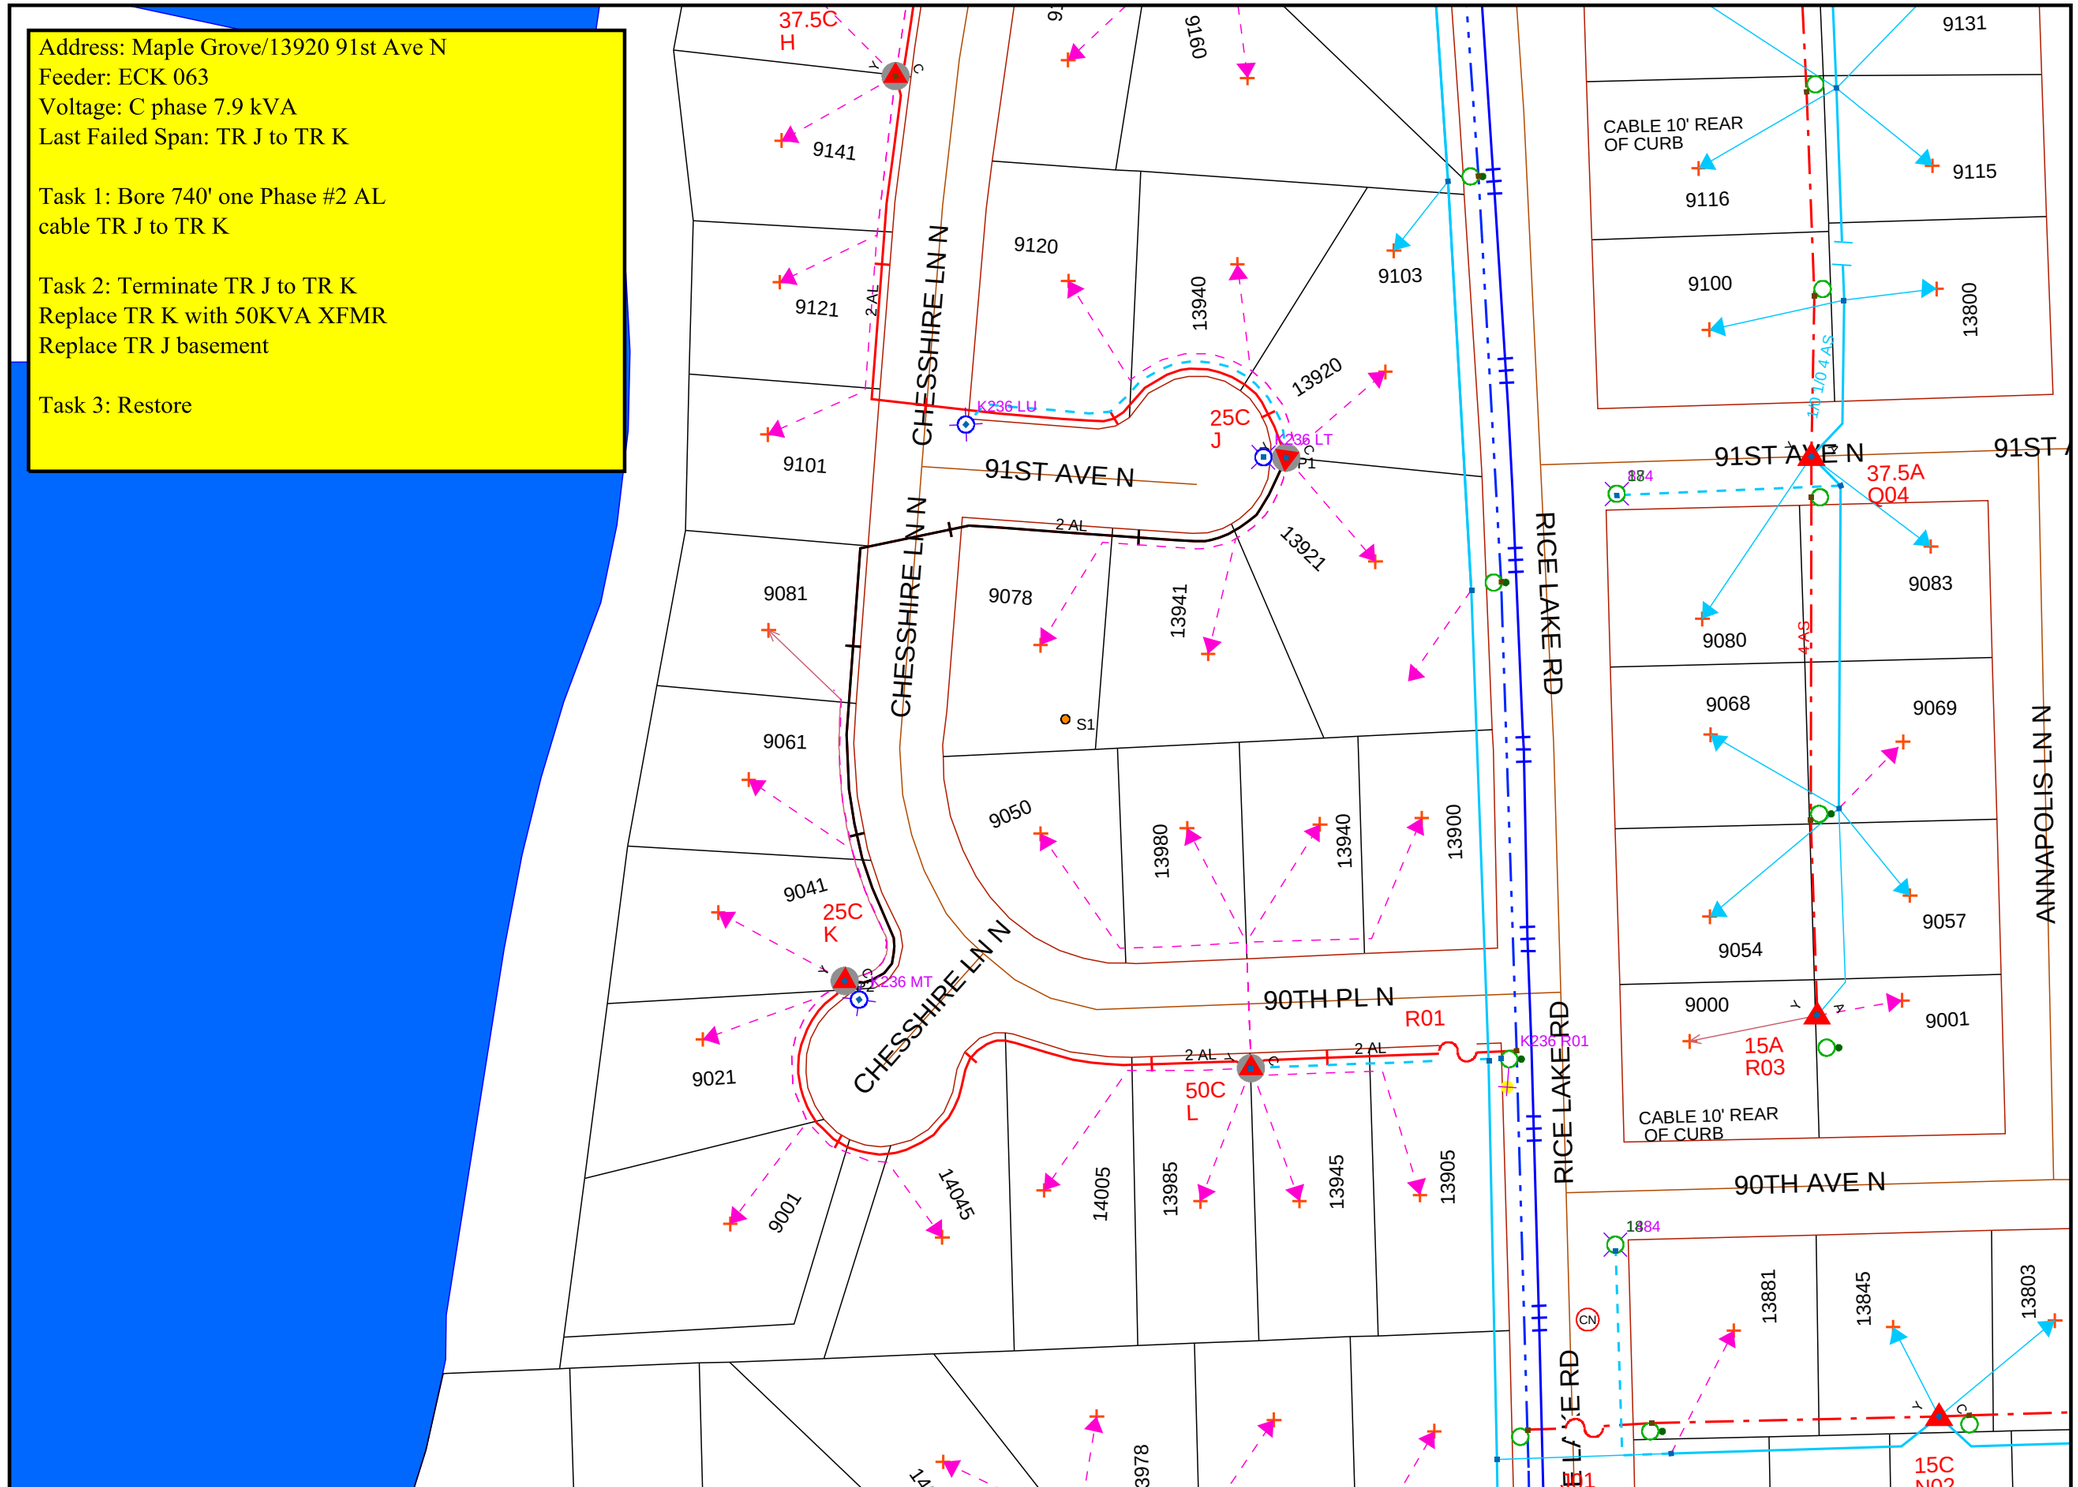

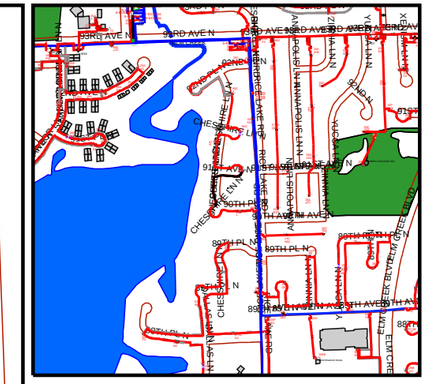

Michael Miller
763-300-7944

Work Order Information		
Service Request #	:	01435403
Design Number	:	589859
Designer/Planner ID	:	MLLM80
Designer/Planner Name	:	Michael.Miller3@xcelenergy.com
Designer/Planner Ph #	:	(763) 300 -7944
Manager Approval	:	

Joint Utility	
E:	G:
T:	C:

Design Location		
Division	:	Maple Grove
County	:	Hennepin
City	:	Maple Grove
Address	:	13920 91st Ave N, Maple Grove, MN

T: 119N R: 22W S: 15

Map # : K52036 Permit :

Electric	
Feeder: See notes	Voltage: See notes
Phase: See notes	Bkup Dev ID:

Gas	
System :	Pressure :
Size :	Material :
Dead End :	

Work Order # :

Date: 08/24/2017

Sketch: # Of # Sketch Data

Scale: 1" equals 100'

Xcel Energy

CONSTRUCTION USE ONLY

- ☐ NO CHANGES (BUILT AS DESIGNED)
- ☐ CHANGES MADE AS INDICATED (ALL URD MUST HAVE ACTUAL MEASUREMENTS FROM THE FIELD SITE)

RFO _____
FOREMAN _____ DATE _____
TEAM LEADER _____

DISCLAIMER: THERE ARE NO REPRESENTATIONS OR WARRANTIES (EXPRESS OR IMPLIED) ABOUT THE ACCURACY OF THIS PRINT. THIS PRINT IS PROVIDED WITH NO CLAIM AS TO PRINT COMPLETENESS, TIMELINESS, ACCURACY OF CONTENT OR USEFULNESS. STATE LAW REQUIRES ANYONE DIGGING, GRADING OR EXCAVATING TO OBTAIN A PRIOR FIELD LOCATE OF ALL UTILITIES; THIS PRINT DOES NOT DISCHARGE THIS REQUIREMENT OR ANY OTHER REQUIREMENT. THE COMPANY AND ITS AFFILIATES ASSUME NO LEGAL RESPONSIBILITY OR LIABILITY FOR THE RECIPIENT'S USE (OR ANY OTHER PARTIES' USE) OF THE PRINT, INCLUDING THE RECIPIENTS INTENDED PURPOSE IN USING THE PRINT. NO COMPANY EMPLOYEE OR OTHER PARTY HAS BEEN AUTHORIZED TO PROVIDE THIS PRINT FOR PLANNING OR ESTIMATING PURPOSES; RELY ON THIS PRINT AT YOUR OWN RISK. BY ACCEPTING THIS PRINT, THE RECIPIENT & ANY OTHER PARTY RECEIVING A COPY OF THE PRINT ACKNOWLEDGES AND AGREES TO THIS DISCLAIMER. For All Field Locates Call 811