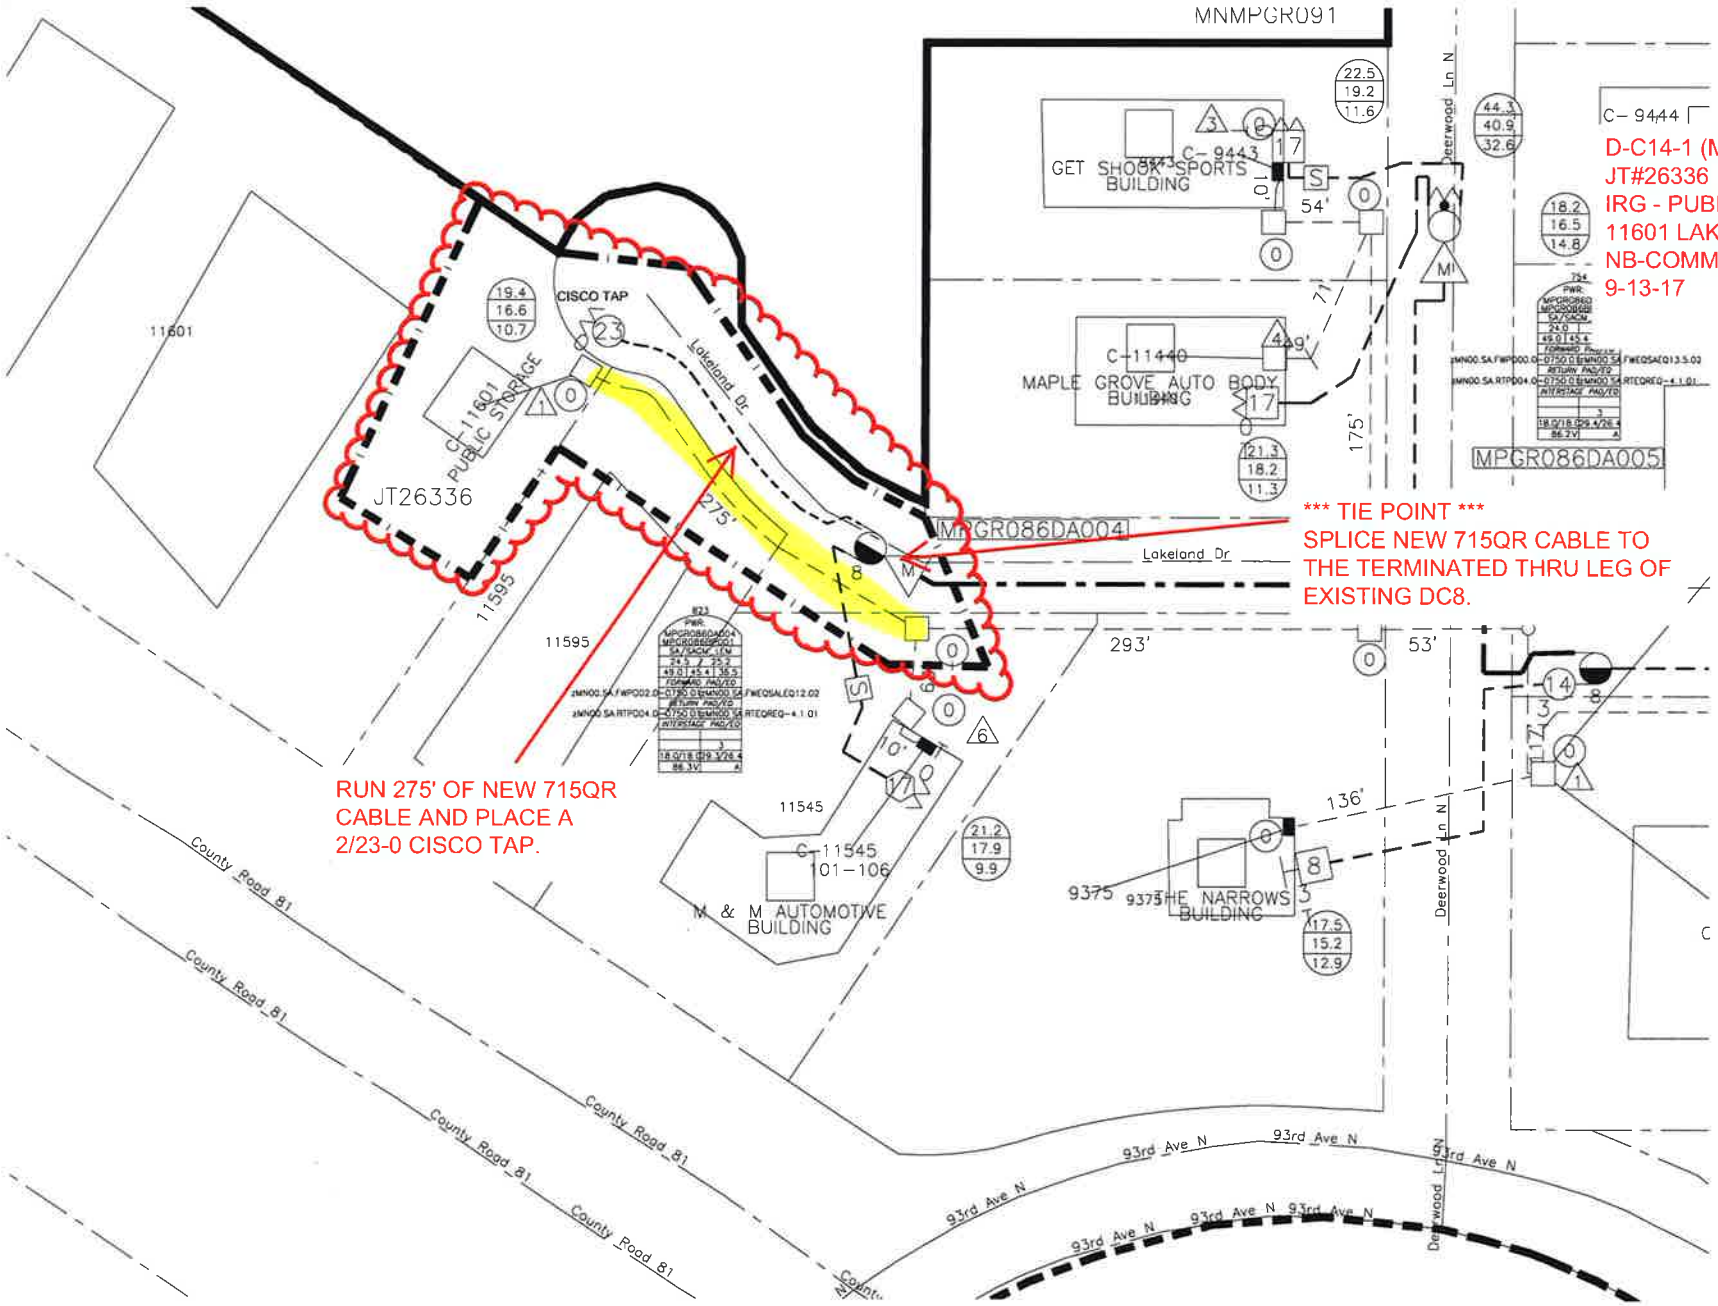
MNMPGR091
D-C14-1 (MNMPGR086)
JT#26336
IRG - PUBLIC STORAGE
11601 LAKELAND DR
NB-COMMERCIAL
9-13-17
GET SHOCK SPORTS BUILDING
C-9443
54'
MAPLE GROVE AUTO BODY BUILDING
C-11440
49'
175'
MPGR086DA005
MPGR086DA004
*** TIE POINT ***
SPLICE NEW 715QR CABLE TO THE TERMINATED THRU LEG OF EXISTING DC8.
Lakeland Dr
Deerwood Ln N
C-9444
CISCO TAP
11601
C-11601 PUBLIC STORAGE
JT26336
275'
11595
293'
53'
RUN 275' OF NEW 715QR CABLE AND PLACE A 2/23-0 CISCO TAP.
11545
C-11545
101-106
M & M AUTOMOTIVE BUILDING
136'
9375
THE NARROWS BUILDING
County Road 81
93rd Ave N