Maple Grove
8261 Norwood Ln

Operations 1010, 1020, 1030
Install by direct bore 1 1/2" conduit across new road. Find existing wire on other side of road, and abanbdon damaged wires back to the north. Install partial span of #6 AL DX through conduit and splice into existing wire to refeed streetlight from streetlight at corner of Oakview Ct. Terminate wires and restore worksite to prior condition.

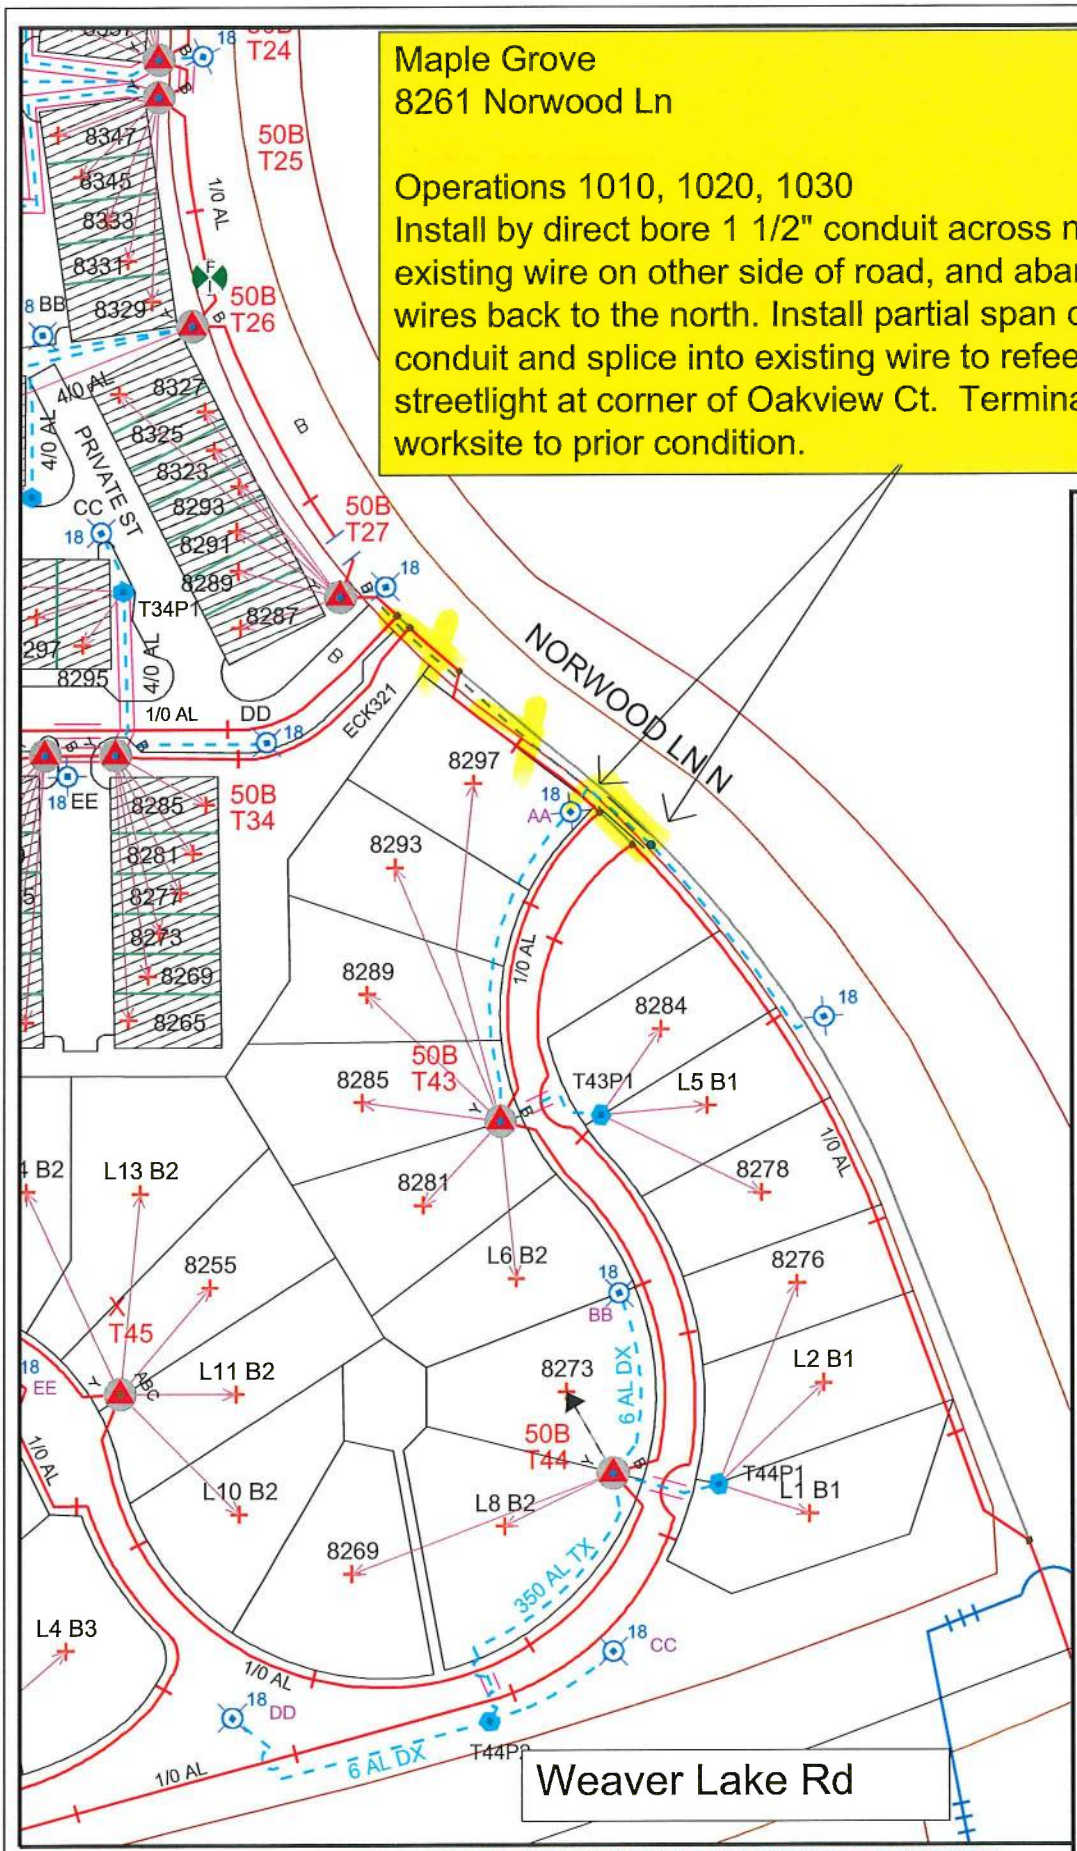

Viewport not mapped

Work Order Information	
Service Request #	:
Design Number	: 000000707189
Designer/Planner ID	: ercd98
Designer/Planner Name:	Erickson,Damon
Designer/Planner Ph #	: (000) 000-0000
Manager Approval :	

Joint Utility	
E:	G:
T:	C:

Design Location	
Division :	Maple Grove
County :	Hennepin
City :	Maple Grove
Address :	
T: 119N	R: 22W S: 23
Map #: K52068	Permit:

Electric	
Feeder:	Voltage:
Phase:	BkupDevID:

Gas	
System :	Pressure:
Size :	Material :
Dead End:	

Work Order #: 000100404772
Date: 09/29/2017
Sketch: # of # Sketch Data
Scale: 1" equals 100'

Xcel Energy

CONSTRUCTION USE ONLY
☐ NO CHANGES (BUILT AS DESIGNED)
☐ CHANGES MADE AS INDICATED (ALL URD MUST HAVE ACTUAL MEASUREMENTS FROM THE FIELD SITE)

RFO _____
FOREMAN _____ DATE _____
TEAM LEADER _____

DISCLAIMER: THERE ARE NO REPRESENTATIONS OR WARRANTIES (EXPRESS OR IMPLIED) ABOUT THE ACCURACY OF THIS PRINT. THIS PRINT IS PROVIDED WITH NO CLAIM AS TO PRINT COMPLETENESS, TIMELINESS, ACCURACY OF CONTENT OR USEFULNESS. STATE LAW REQUIRES ANYONE DIGGING, GRADING OR EXCAVATING TO OBTAIN A PRIOR FIELD LOCATE OF ALL UTILITIES; THIS PRINT DOES NOT DISCHARGE THIS REQUIREMENT OR ANY OTHER REQUIREMENT. THE COMPANY AND ITS AFFILIATES ASSUME NO LEGAL RESPONSIBILITY OR LIABILITY FOR THE RECIPIENT'S USE (OR ANY OTHER PARTIES' USE) OF THE PRINT, INCLUDING THE RECIPIENTS INTENDED PURPOSE IN USING THE PRINT. NO COMPANY EMPLOYEE OR OTHER PARTY HAS BEEN AUTHORIZED TO PROVIDE THIS PRINT FOR PLANNING OR ESTIMATING PURPOSES. RELY ON THIS PRINT AT YOUR OWN RISK. BY ACCEPTING THIS PRINT, THE RECIPIENT & ANY OTHER PARTY RECEIVING A COPY OF THE PRINT ACKNOWLEDGES AND AGREES TO THIS DISCLAIMER. For All Field Locates Call 811