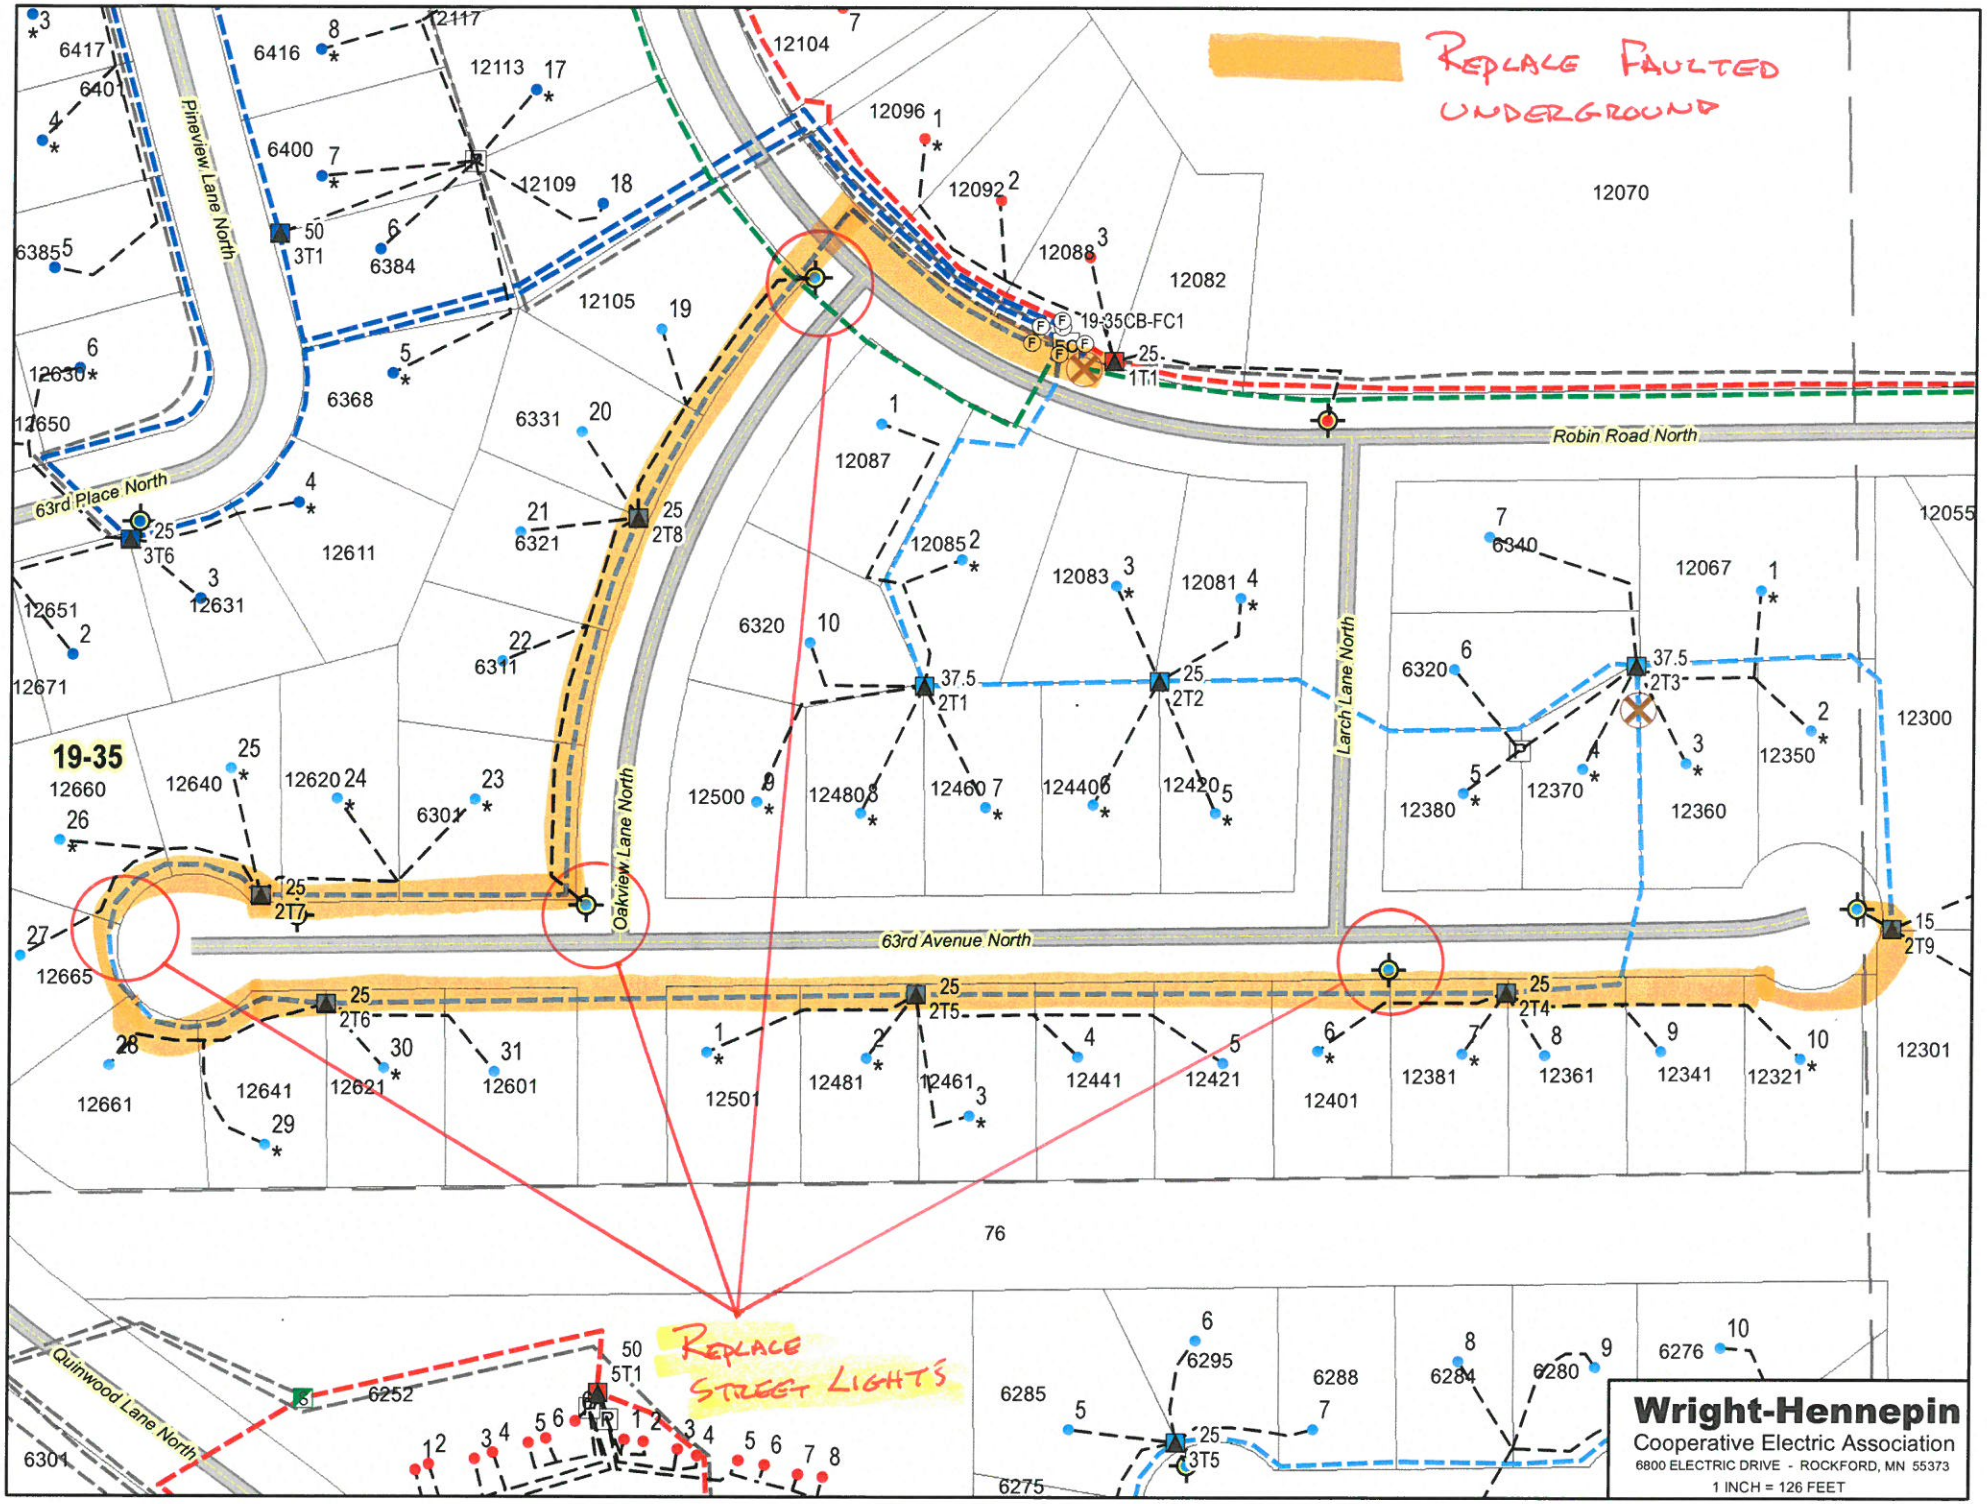
REPLACE FAULTED UNDERGROUND
REPLACE STREET LIGHTS
Pineview Lane North
63rd Place North
Oakview Lane North
Robin Road North
Larch Lane North
63rd Avenue North
Quinwood Lane North
19-35
19-35CB-FC1
Wright-Hennepin
Cooperative Electric Association
6800 ELECTRIC DRIVE - ROCKFORD, MN 55373
1 INCH = 126 FEET