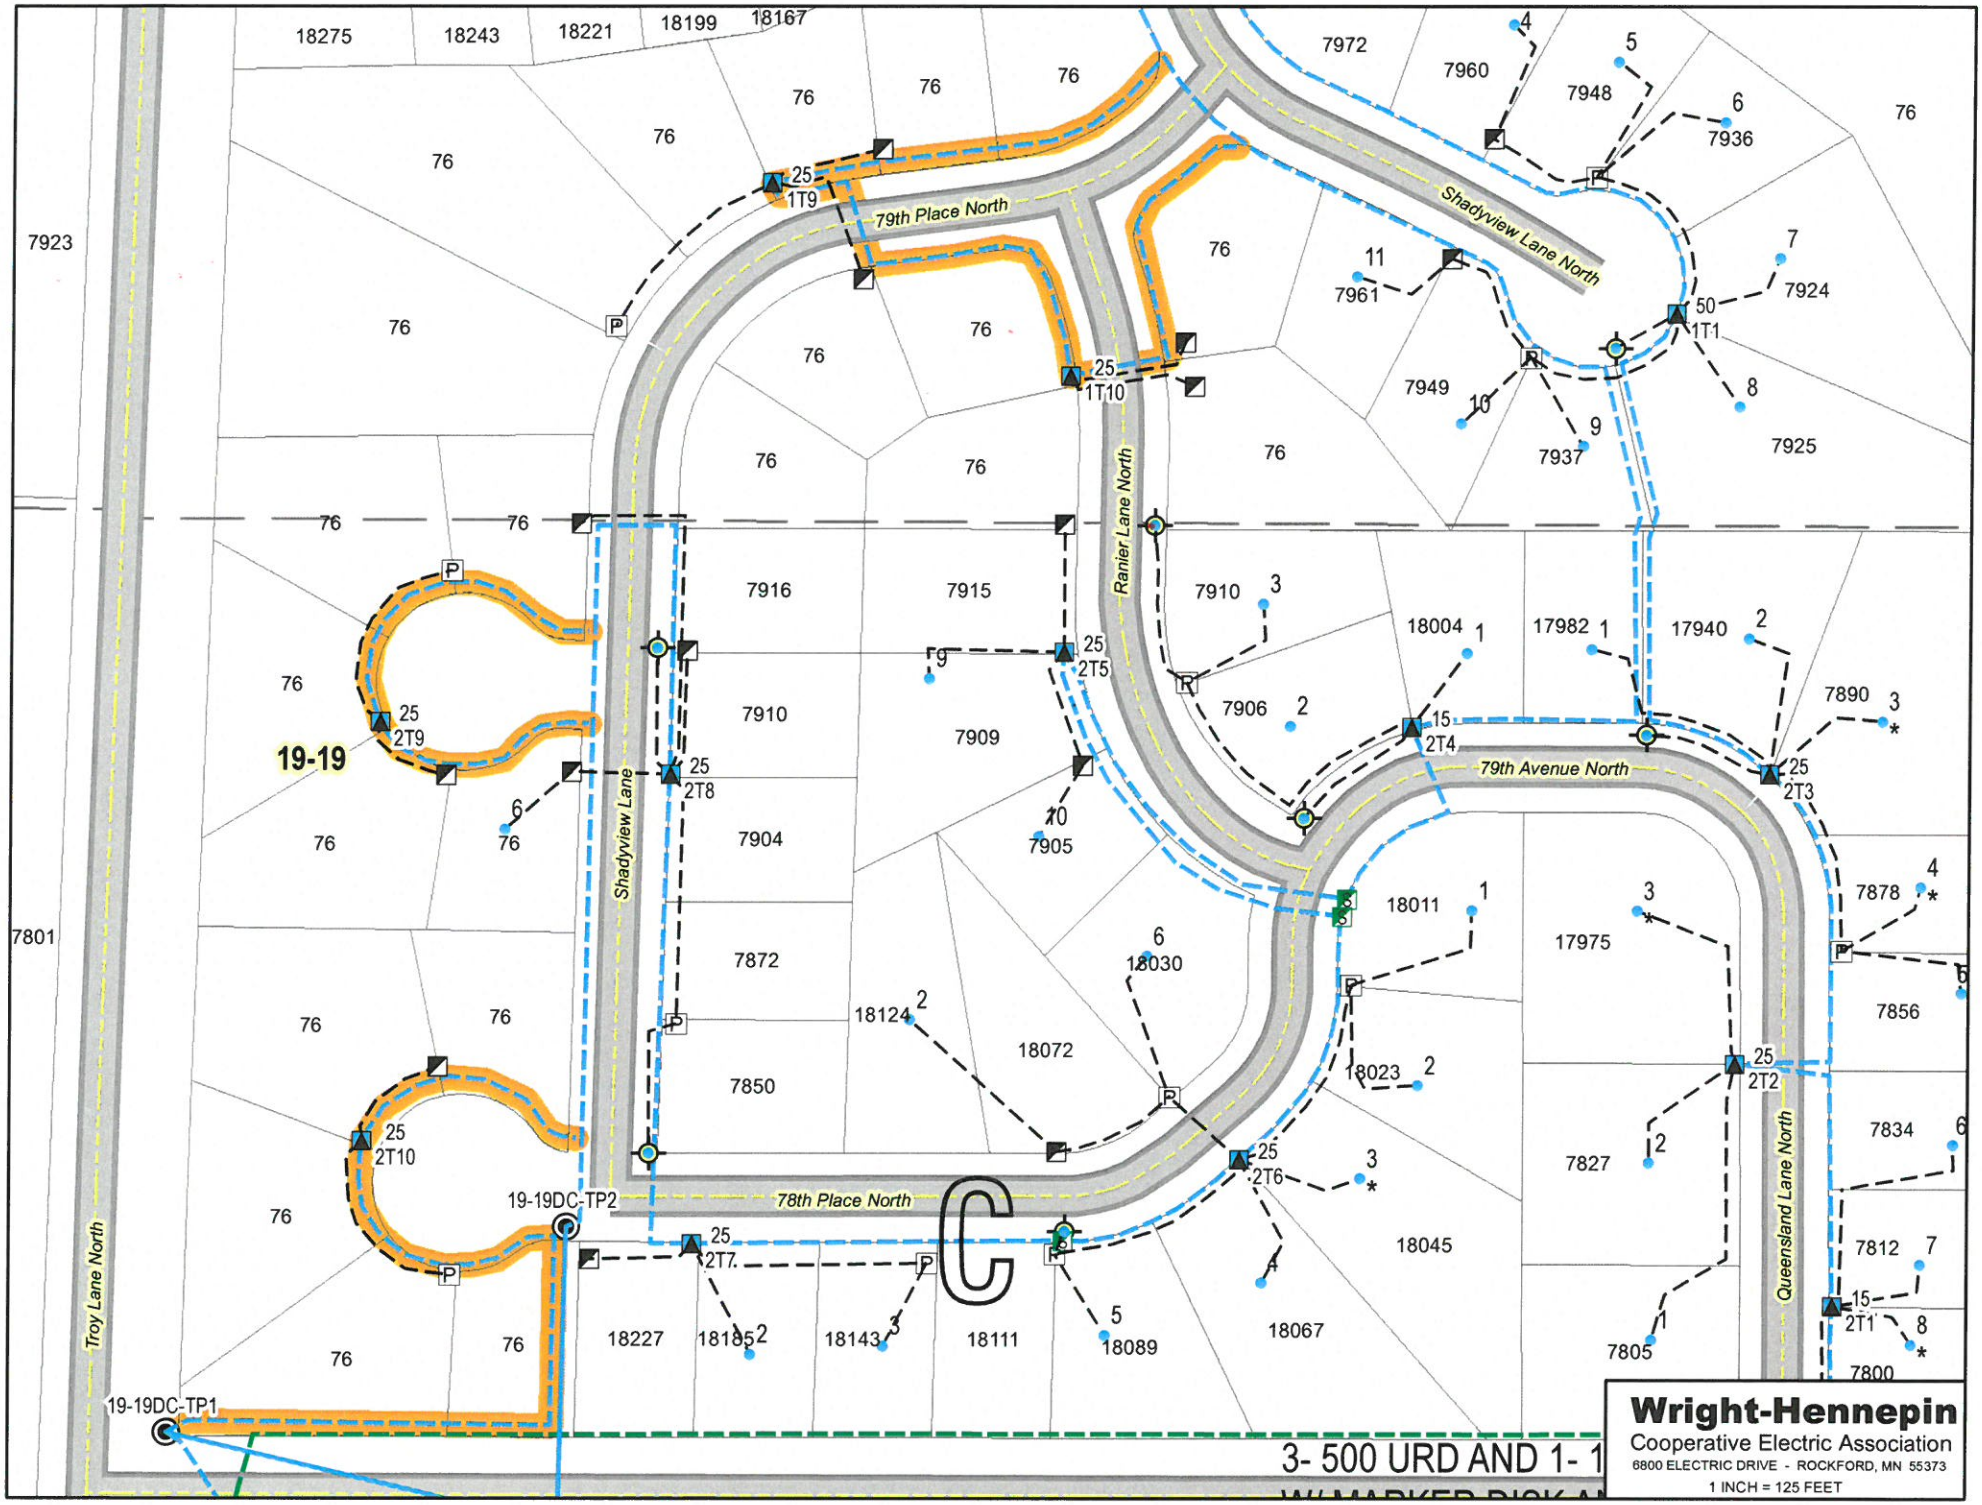
79th Place North
Shadyview Lane North
Ranier Lane North
79th Avenue North
Shadyview Lane
78th Place North
Troy Lane North
Queensland Lane North
19-19
19-19DC-TP2
19-19DC-TP1
3- 500 URD AND 1- 1
Wright-Hennepin
Cooperative Electric Association
6800 ELECTRIC DRIVE - ROCKFORD, MN 55373
1 INCH = 125 FEET