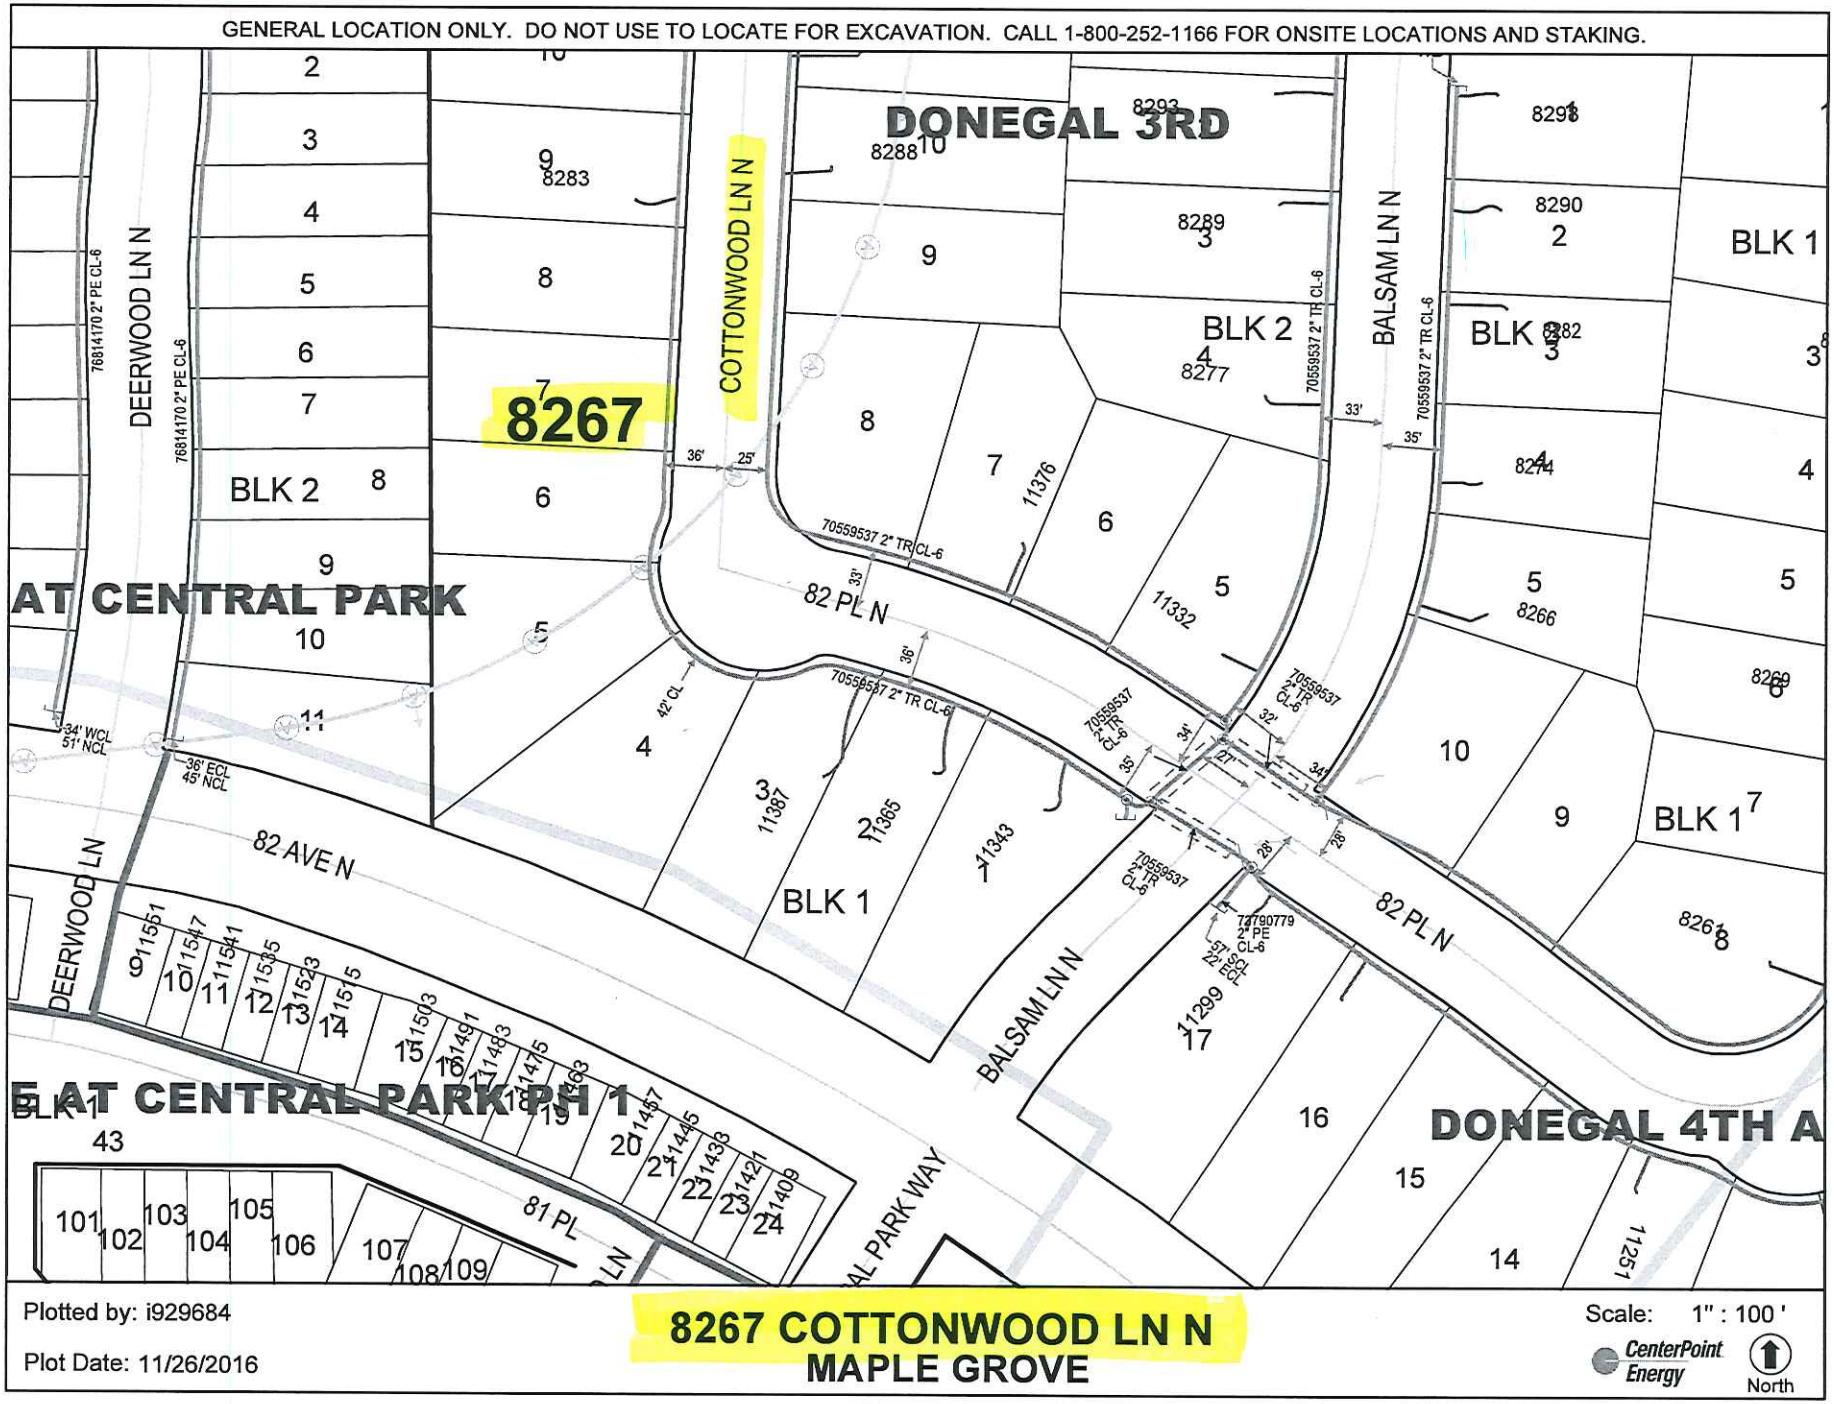
GENERAL LOCATION ONLY. DO NOT USE TO LOCATE FOR EXCAVATION. CALL 1-800-252-1166 FOR ONSITE LOCATIONS AND STAKING.
DONEGAL 3RD
8267
COTTONWOOD LN N
DEERWOOD LN N
BALSAM LN N
82 PL N
82 AVE N
DEERWOOD LN
BALSAM LN N
81 PL
AT CENTRAL PARK
E AT CENTRAL PARK PH 1
DONEGAL 4TH A
BLK 1
BLK 2
76814170 2" PE CL-6
70559537 2" TR CL-6
70780779 2" PE CL-6
8267 COTTONWOOD LN N
MAPLE GROVE
Plotted by: i929684
Plot Date: 11/26/2016
Scale: 1" : 100 '
CenterPoint Energy
North