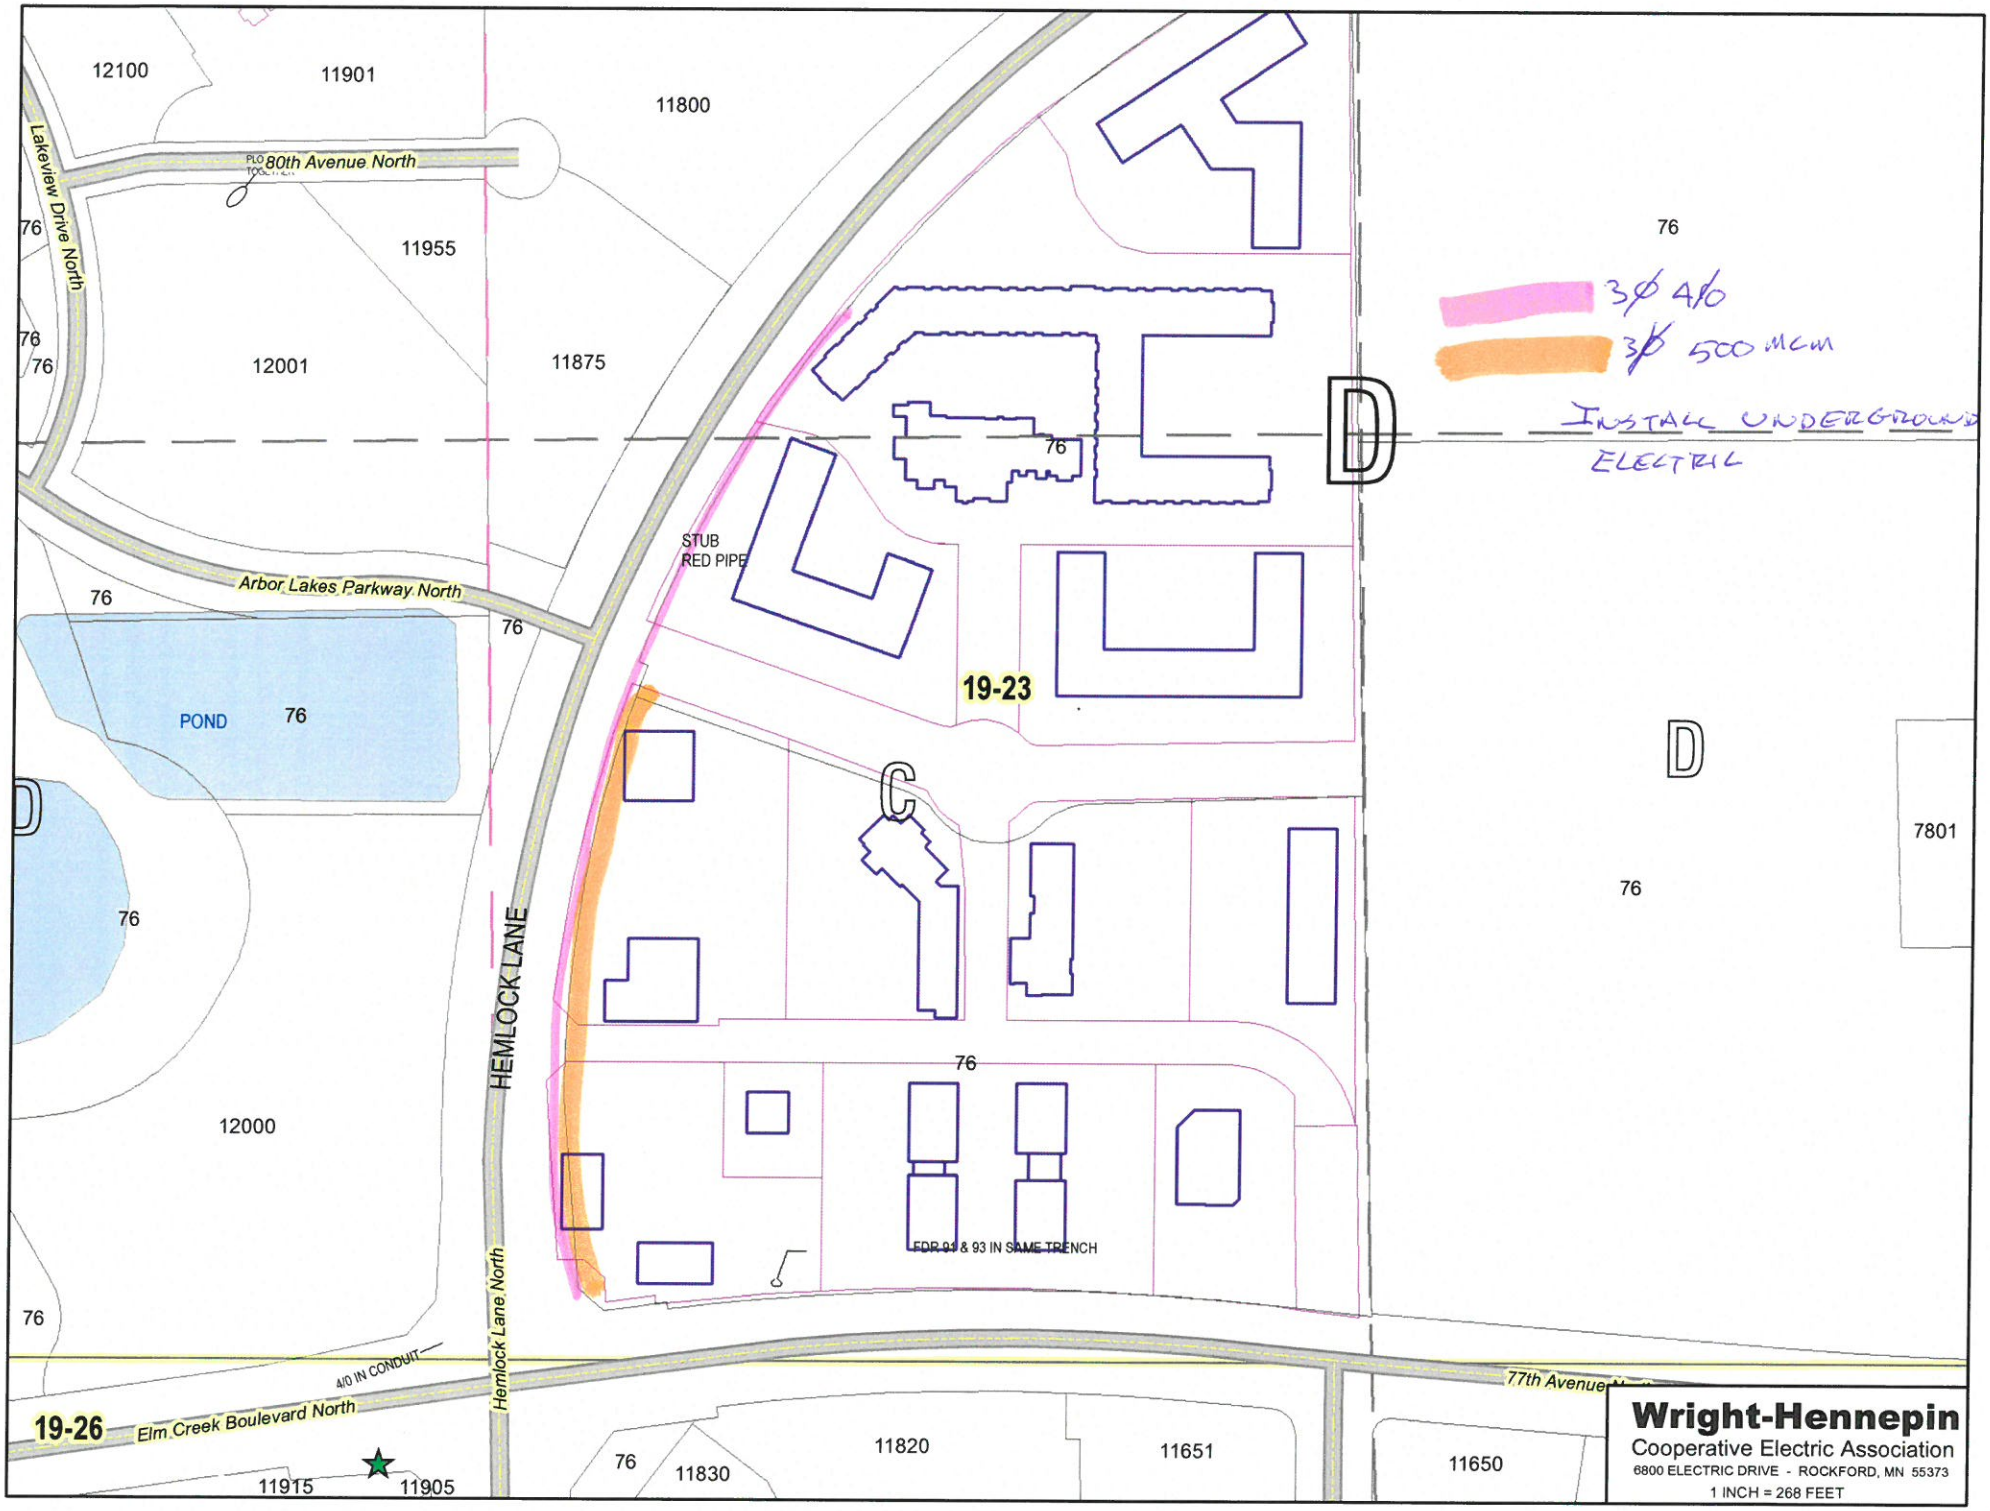
12100
11901
11800
Lakeview Drive North
80th Avenue North
11955
12001
11875
76
3Ø 4/0
3Ø 500 MCM
INSTALL UNDERGROUND ELECTRIC
Arbor Lakes Parkway North
STUB
RED PIPE
19-23
POND
HEMLOCK LANE
7801
12000
FDR 91 & 93 IN SAME TRENCH
4/0 IN CONDUIT
Hemlock Lane North
77th Avenue
19-26
Elm Creek Boulevard North
11915
11905
11830
11820
11651
11650
Wright-Hennepin
Cooperative Electric Association
6800 ELECTRIC DRIVE - ROCKFORD, MN 55373
1 INCH = 268 FEET