ESCALATED CABLE FAULT
10740 NATHAN LN, MAPLE GROVE

SP777490

PERMIT REQ'D

SERVICE CENTER:
MAPLE GROVE

FEEDER: WCR321
PHASE: C
VOLTAGE: 15KV
MAP BOUNDARY: L51071

DIR. BORE APPROX. 650' FT OF
#2AL UG PRIMARY FROM:
PMH-9 (R) TO TR D7 = 300' FT
TR D7 TO E7 = 350' FT

TERMINATIONS:
-TR E7, TR D7
-PMH 9 (R)

REPLACE XFRMR:
-TR E7, TR D7

ABANDON:
-650' FT. UG PRIMARY CABLE

RESTORATION REQUIRED

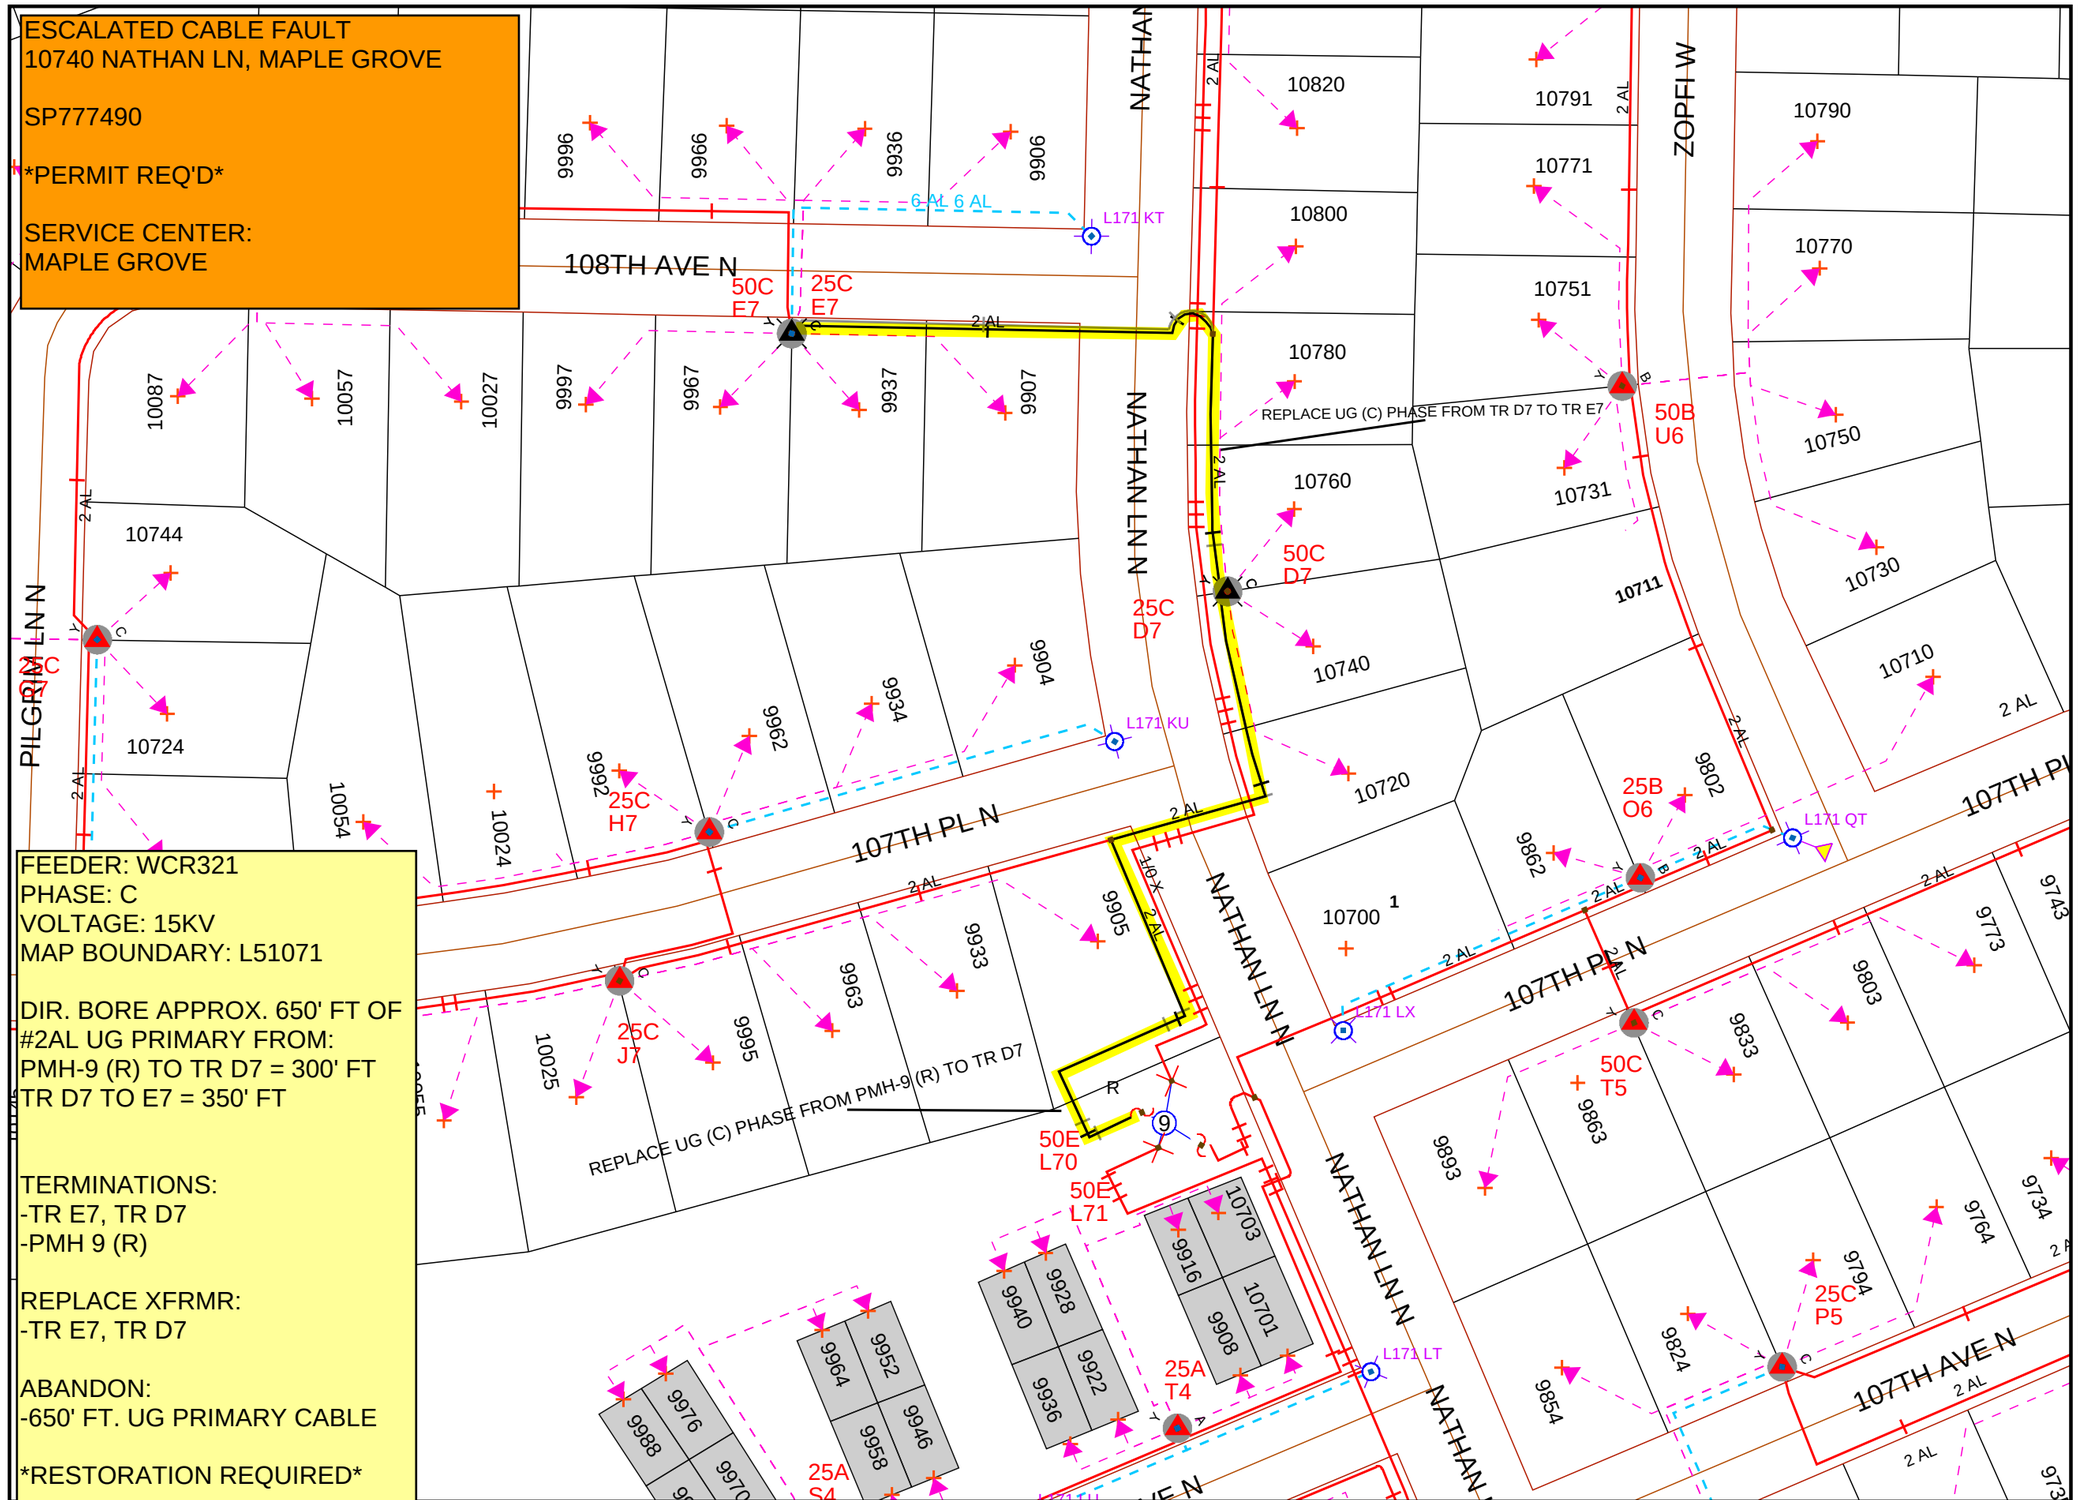

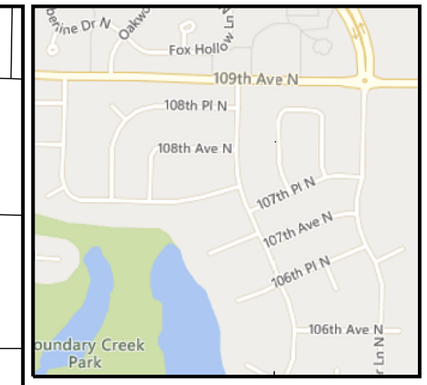

DESIGNER:
FONG YANG
FONG.YANG@XCELENERGY.COM
763.228.6699

Work Order Information		
Service Request #	:	
Design Number	:	000001034885
Designer/Planner ID	:	232983
Designer/Planner Name	:	Yang,Fong
Designer/Planner Ph #	:	(000) 000-0000
Manager Approval	:	

Joint Utility	
E:	G:
T:	C:

Design Location		
Division	:	Maple Grove
County	:	Hennepin
City	:	Maple Grove
Address	:	
T: 119N R: 22W S: 1		
Map # : L51071	Permit	:

Electric	
Feeder:	Voltage:
Phase:	Bkup Dev ID:

Gas			
System	:	Pressure	:
Size	:	Material	:
Dead End	:		
Work Order #	:		

Date: 07/22/2021
Sketch: # Of # Sketch Data
Scale: 1" equals 96'

Xcel Energy

CONSTRUCTION USE ONLY

☐ NO CHANGES (BUILT AS DESIGNED)
☐ CHANGES MADE AS INDICATED
(ALL URD MUST HAVE ACTUAL
MEASUREMENTS FROM THE FIELD SITE)

RFO _____
FOREMAN _____ DATE _____
TEAM LEADER _____

EXPRESS OR IMPLIED) ABOUT THE ACCURACY OF THIS PRINT. THIS PRINT IS PROVIDED WITH NO CLAIM AS TO PRINT COMPLETENESS, TIMELINESS, ACCURACY OF CONTENT OR USEFULNESS. STATE LAW REQUIRES ANYONE DIGGING, GRADING OR EXCAVATING TO OBTAIN A
CHARGE THIS REQUIREMENT OR ANY OTHER REQUIREMENT. THE COMPANY AND ITS AFFILIATES ASSUME NO LEGAL RESPONSIBILITY OR LIABILITY FOR THE RECIPIENT'S USE (OR ANY OTHER PARTIES' USE) OF THE PRINT, INCLUDING THE RECIPIENTS INTENDED PURPOSE IN
USING THE PRINT. NO COMPANY EMPLOYEE OR OTHER PARTY HAS BEEN AUTHORIZED TO PROVIDE THIS PRINT FOR PLANNING OR ESTIMATING PURPOSES; RELY ON THIS PRINT AT YOUR OWN RISK. BY ACCEPTING THIS PRINT, THE RECIPIENT & ANY OTHER PARTY RECEIVING A COPY OF THE PRINT ACKNOWLEDGES AND AGREES TO THIS
DISCLAIMER. For All Field Locates Call 811

THIS DOCUMENT IS XCEL ENERGY CONFIDENTIALS AND PROPRIETARY INFORMATION AND MAY NOT BE REPRODUCED IN WHOLE, OR IN PART, NOR MAY ANY OF THE INFORMATION CONTIANED HEREIN BE DISCLOSED WITHOUT THE CONSENT OF XCEL ENERGY. CONFIDENTIALS AND PROPRIETARY INFORMATION © 2019 XCEL ENERGY INC. |
XCEL ENERGY IS REGISTERED TRADEMARK OF XCEL ENERGY INC