PSC Primoris Services Corporation Q3 Contracting 651-365-7355	CONTRACTOR NAME: Centerpoint Energy	
	CONTRACTOR JOB #: 99989873	Q3 #: 2822477
	PREPARED BY: Joel Truckenbrod, T.C.S. # 3365	
	DATE PREPARED: 9/29/21	DATE REVISED: -
ORDERED BY: Stacie Yerks, Centerpoint Energy	REVISED BY: -	
CITY: Maple Grove, MN	STREET/LOCATION: Weaver Lake Rd & Elm Creek Blvd	
PROJECT NAME: CREW CARWASH	STAGE/PHASE#: Turn Lane Closure Tie In	
● - REFLECTIVE DRUM	✱ - TYPE A CHANNELIZER	◘ - REFLECTIVE CONES

DISCLAIMER: This is a proposed traffic control layout. It has not been created or approved by a Professional Engineer and must be approved by the Road Authority prior to setup.

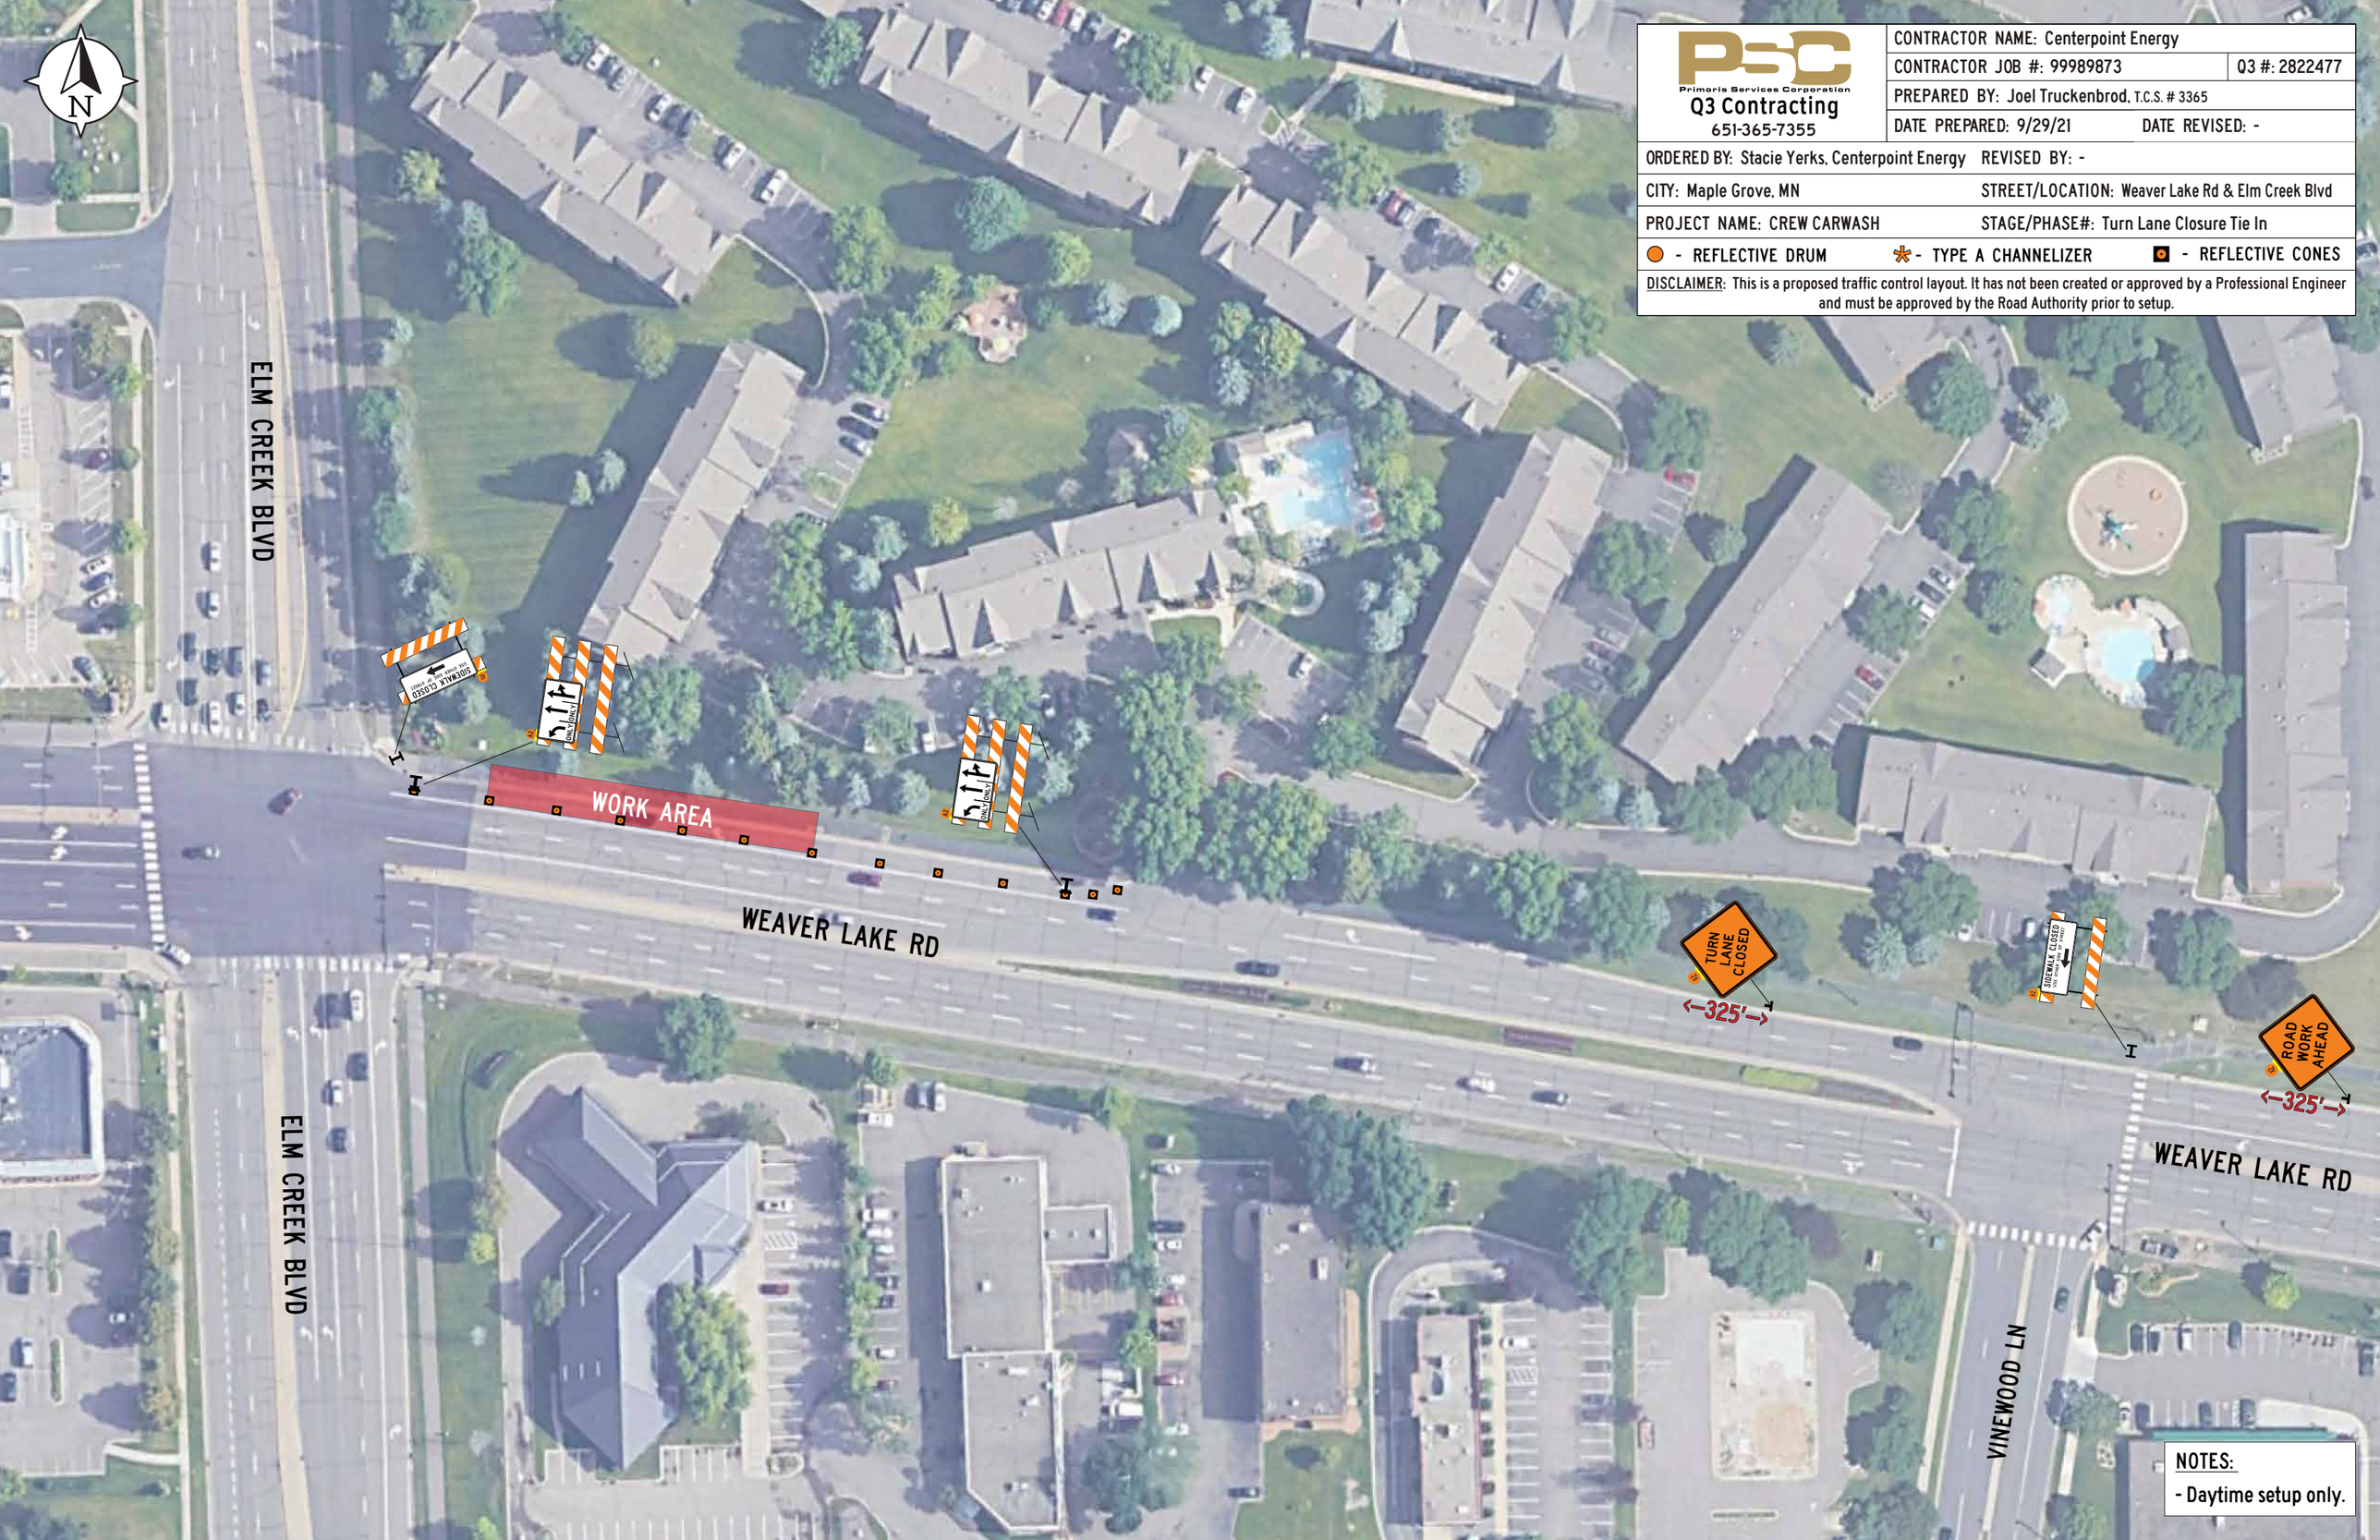

NOTES:
- Daytime setup only.