ESCALATED CABLE FAULT
14795 91ST PL N
MAPLE GROVE

SP778813

PERMIT REQUIRED

SERVICE CENTER: MAPLE GROVE

FEEDER ECK061

PHASE B

VOLTAGE 15 KV

P1 -M2-TERM NEW CABLE (LOOPED)

P2 - L2-TERM NEW CABLE (LOOPED)

S1 -ABANDON EXISTING CABLE, DIR BORE APPROX. 500' OF NEW #2 AL CABLE.

RESTORATION REQUIRED.

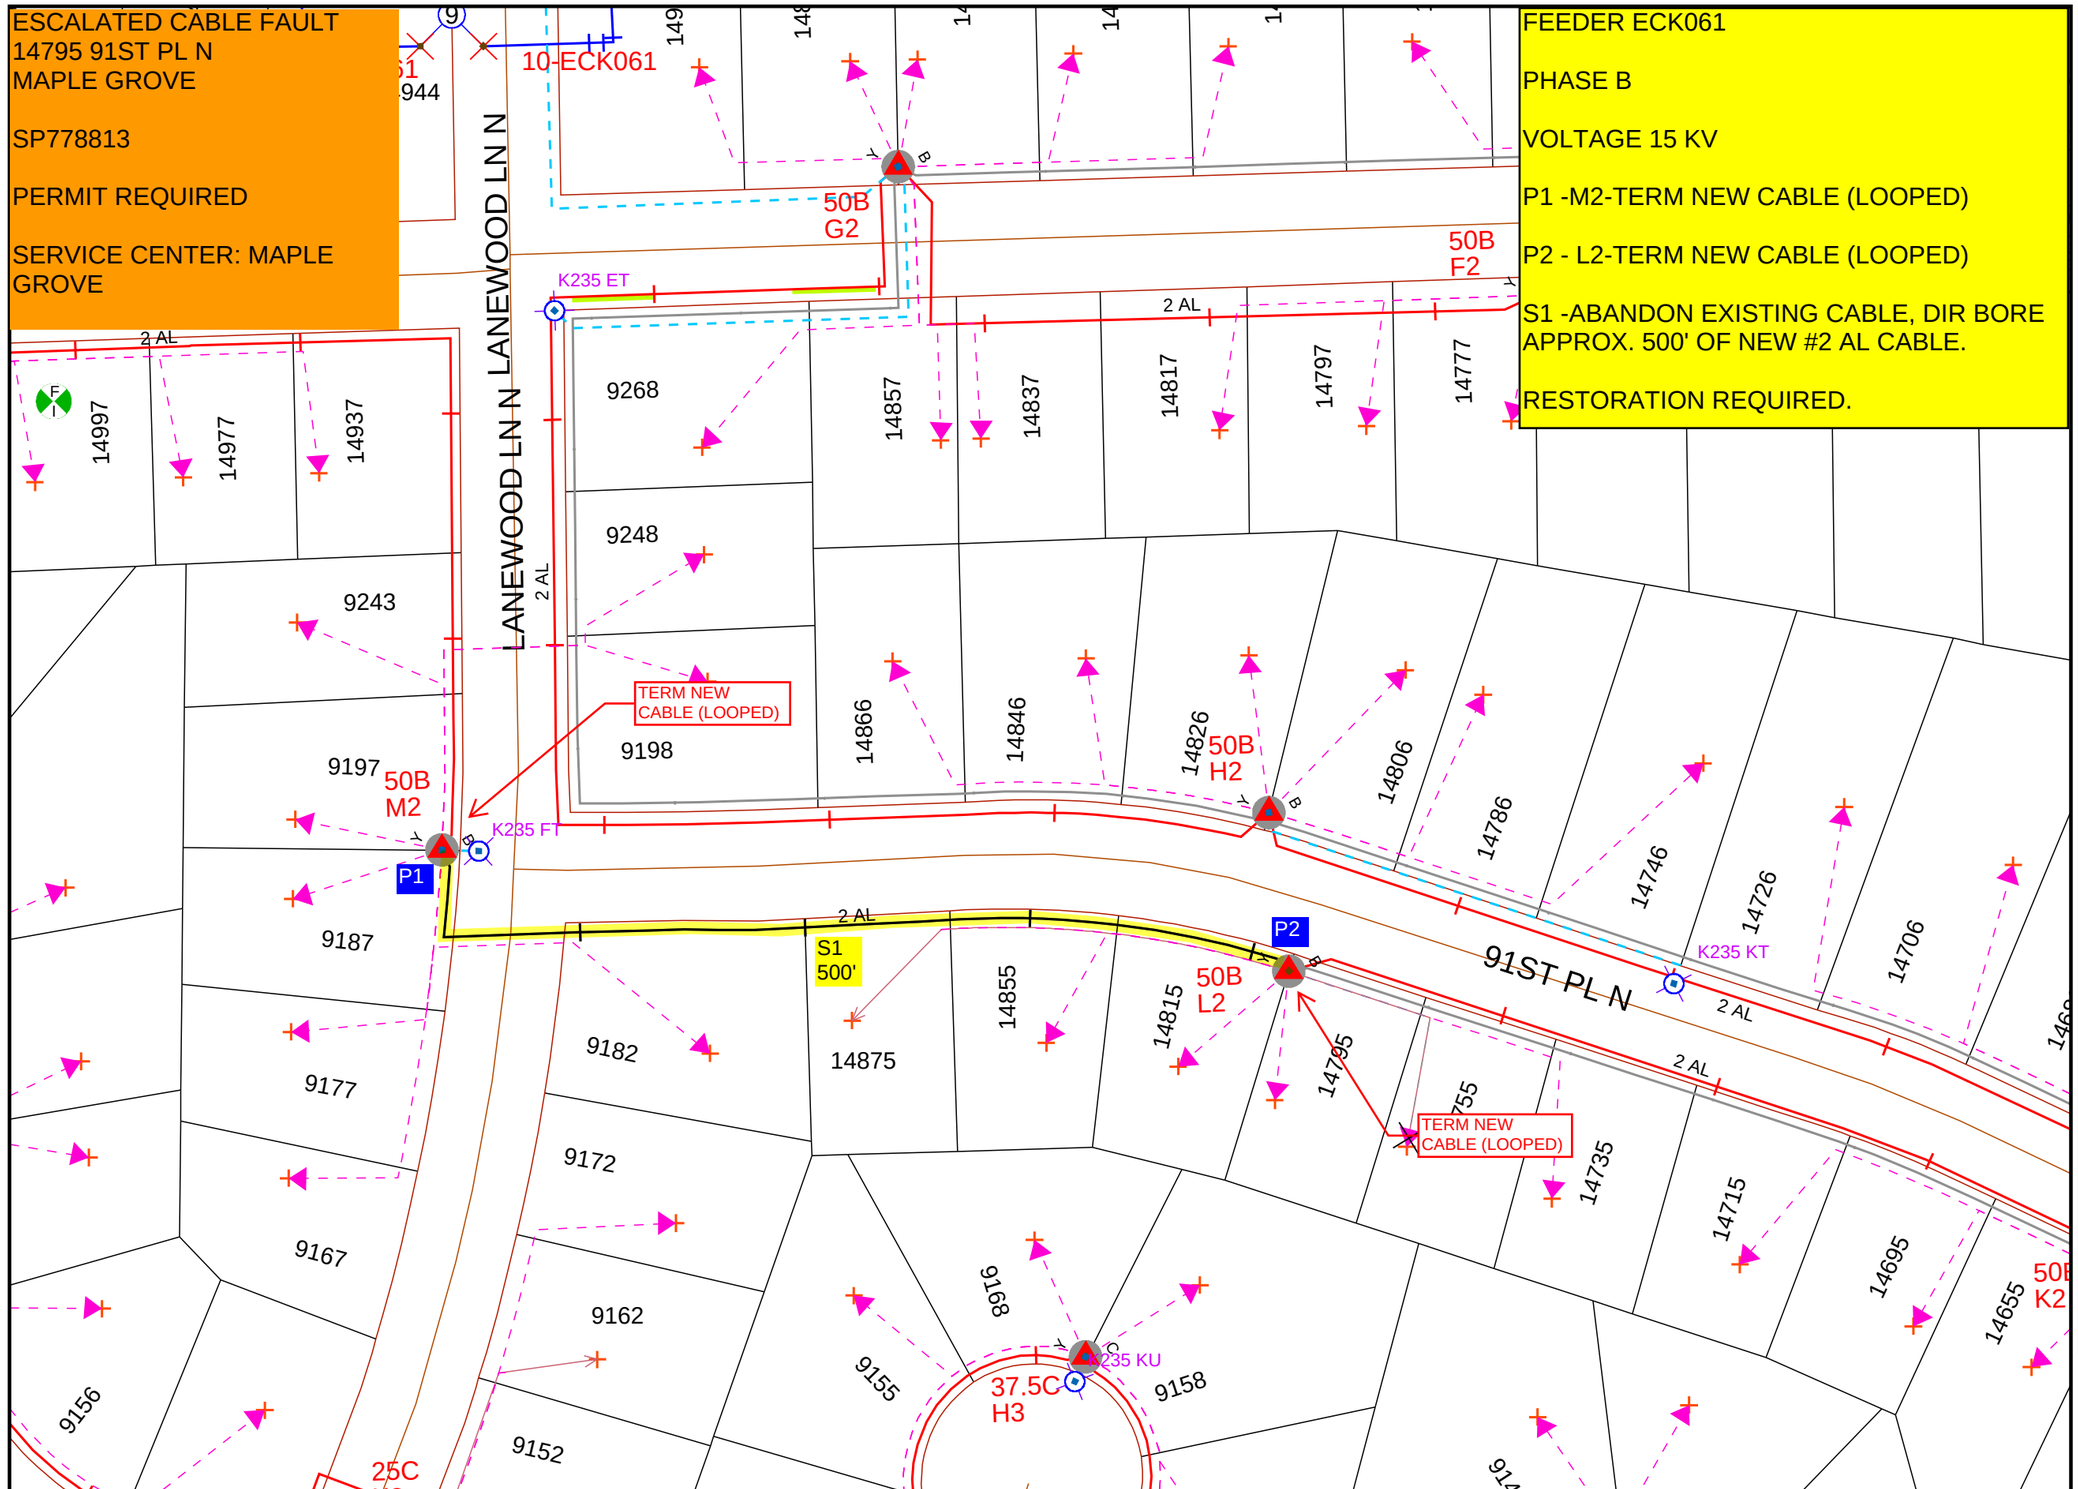

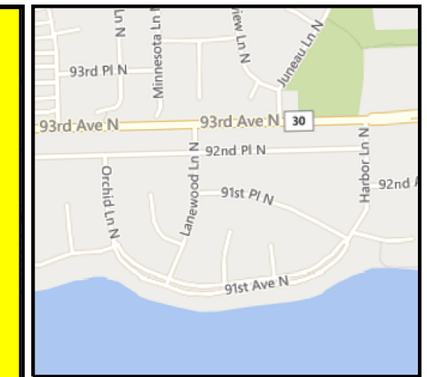

DESIGNER : JAYMIE HOLTE

PHONE: 608-799-3001

EMAIL: JAYMIE.L.HOLTE@XCELENERGY.COM

Work Order Information		
Service Request #	:	
Design Number	:	000001078473
Designer/Planner ID	:	w37797
Designer/Planner Name	:	Holte,Jayme
Designer/Planner Ph #	:	608-799-3001
Manager Approval	:	

Joint Utility	
E:	G:
T:	C:

Design Location		
Division	:	Maple Grove
County	:	Hennepin
City	:	Maple Grove
Address	:	
T: 119N R: 22W S: 16		
Map # : K52035	Permit	:

Electric	
Feeder: ECK061	Voltage: 15 KV
Phase: B PHASE	Bkup Dev ID:

Gas			
System	:	Pressure	:
Size	:	Material	:
Dead End	:		

Work Order # :

Date: 06/07/2022

Sketch: 1 OF 1

Scale: 1" equals 84'

Xcel Energy

CONSTRUCTION USE ONLY

- ☐ NO CHANGES (BUILT AS DESIGNED)
- ☐ CHANGES MADE AS INDICATED (ALL URD MUST HAVE ACTUAL MEASUREMENTS FROM THE FIELD SITE)

RFO _____

FOREMAN _____ DATE _____

TEAM LEADER _____

DISCLAIMER: THERE ARE NO REPRESENTATIONS OR WARRANTIES (EXPRESS OR IMPLIED) ABOUT THE ACCURACY OF THIS PRINT. THIS PRINT IS PROVIDED WITH NO CLAIM AS TO PRINT COMPLETENESS, TIMELINESS, ACCURACY OF CONTENT OR USEFULNESS. STATE LAW REQUIRES ANYONE DIGGING, GRADING OR EXCAVATING TO OBTAIN A PRIOR FIELD LOCATE OF ALL UTILITIES; THIS PRINT DOES NOT DISCHARGE THIS REQUIREMENT OR ANY OTHER REQUIREMENT. THE COMPANY AND ITS AFFILIATES ASSUME NO LEGAL RESPONSIBILITY OR LIABILITY FOR THE RECIPIENT'S USE (OR ANY OTHER PARTIES' USE) OF THE PRINT, INCLUDING THE RECIPIENTS INTENDED PURPOSE IN USING THE PRINT. NO COMPANY EMPLOYEE OR OTHER PARTY HAS BEEN AUTHORIZED TO PROVIDE THIS PRINT FOR PLANNING OR ESTIMATING PURPOSES; RELY ON THIS PRINT AT YOUR OWN RISK. BY ACCEPTING THIS PRINT, THE RECIPIENT & ANY OTHER PARTY RECEIVING A COPY OF THE PRINT ACKNOWLEDGES AND AGREES TO THIS DISCLAIMER. For All Field Locates Call 811

THIS DOCUMENT IS XCEL ENERGY CONFIDENTIALS AND PROPRIETARY INFORMATION AND MAY NOT BE REPRODUCED IN WHOLE, OR IN PART, NOR MAY ANY OF THE INFORMATION CONTIANED HEREIN BE DISCLOSED WITHOUT THE CONSENT OF XCEL ENERGY. CONFIDENTIALS AND PROPRIETARY INFORMATION © 2019 XCEL ENERGY INC. | XCEL ENERGY IS REGISTERED TRADEMARK OF XCEL ENERGY INC