GENERAL LOCATION ONLY. DO NOT USE TO LOCATE FOR EXCAVATION. CALL 1-800-252-1166 FOR ONSITE LOCATIONS AND STAKING.

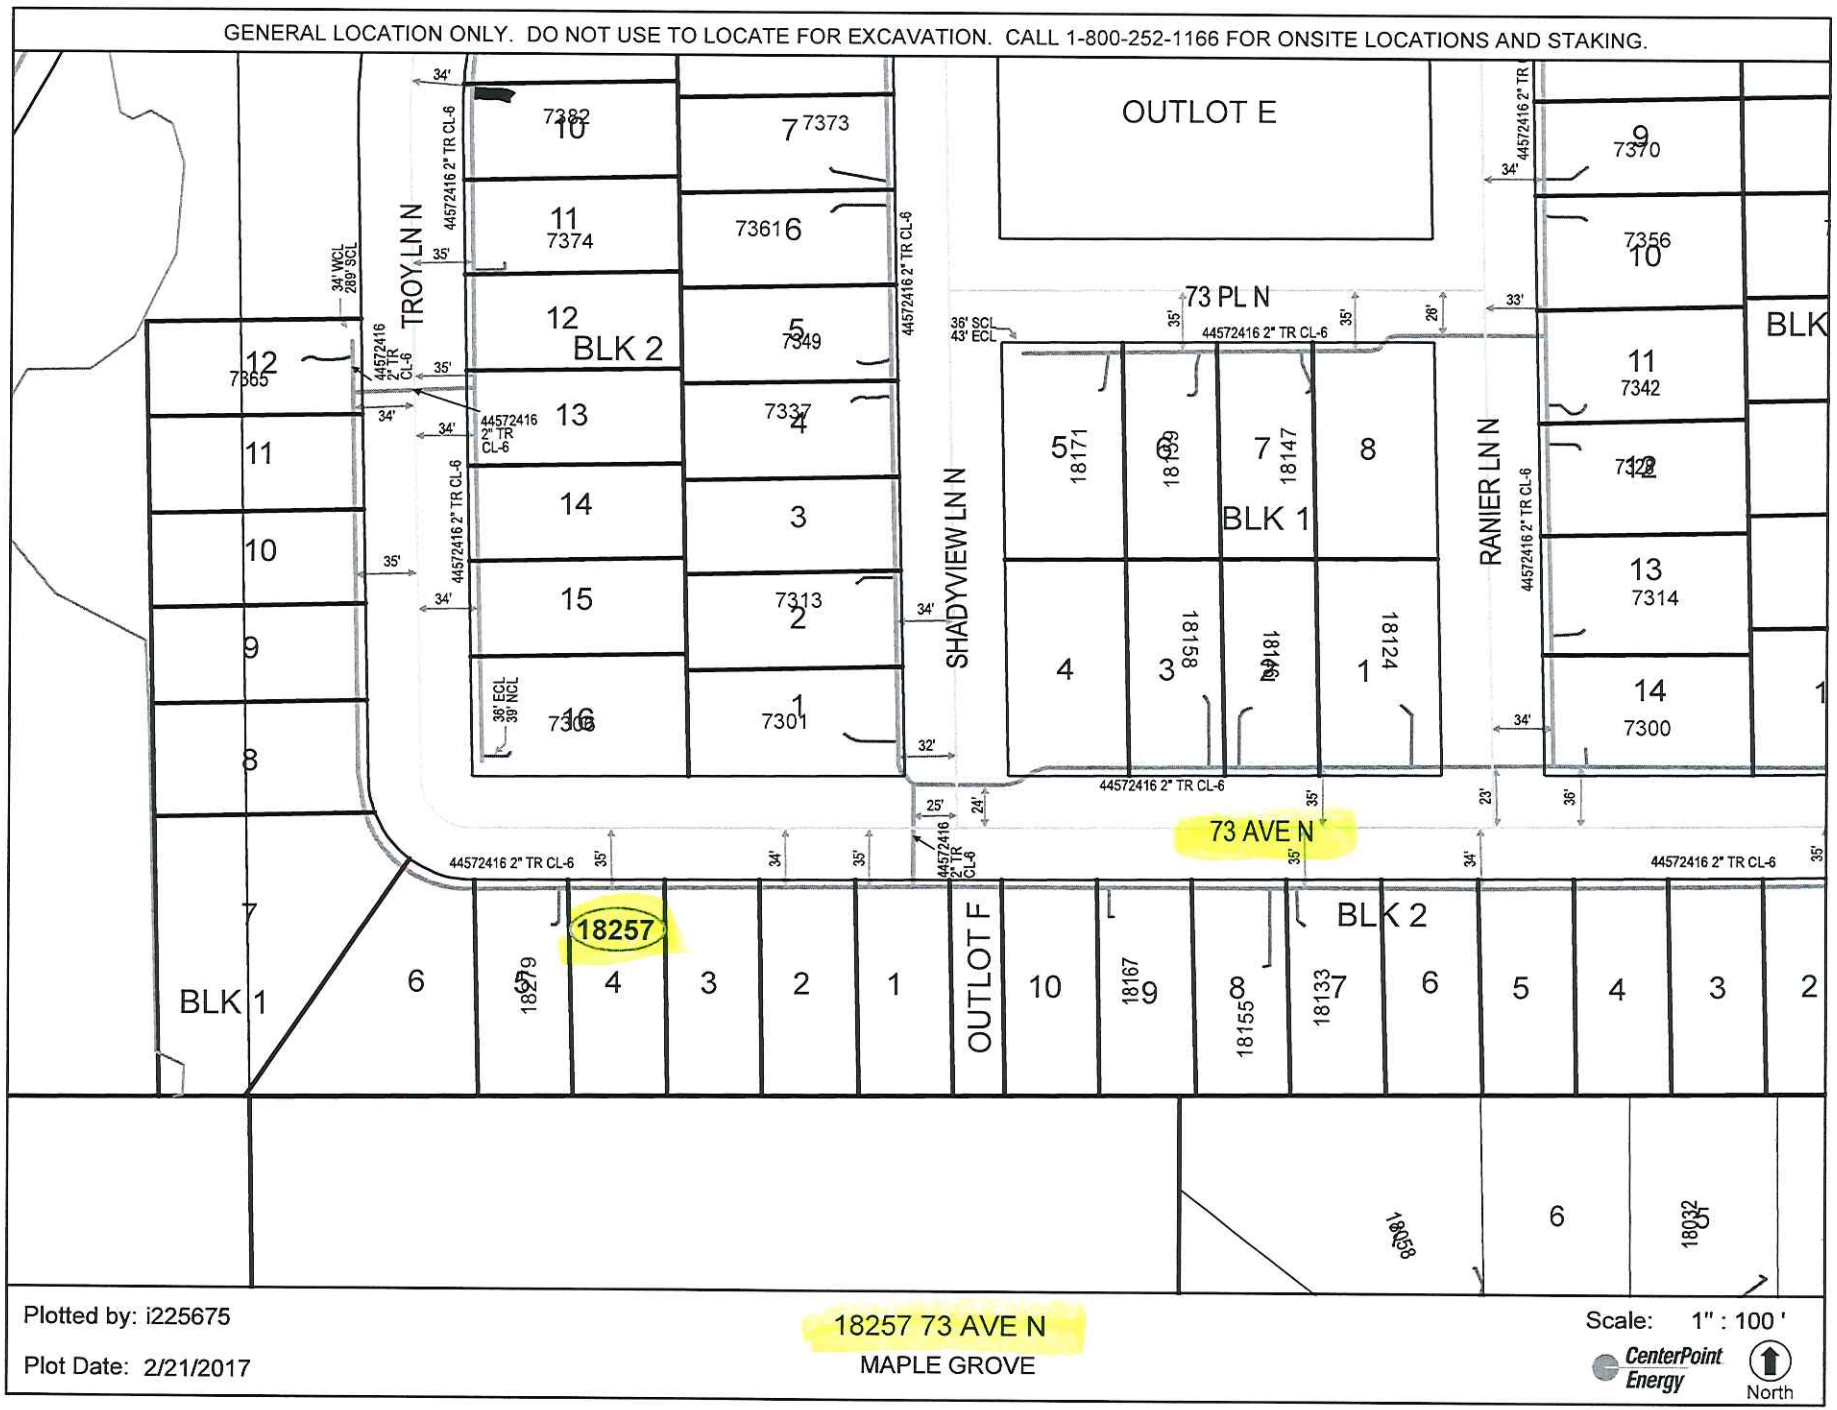

Plotted by: i225675

Plot Date: 2/21/2017

18257 73 AVE N

MAPLE GROVE

Scale: 1" : 100 '

CenterPoint Energy

North