GENERAL LOCATION ONLY.
DO NOT USE TO LOCATE FOR EXCAVATION.
CALL 1-800-252-1166 FOR ONSITE LOCATIONS AND STAKING.

CenterPoint Energy

Scale: 1" : 271 '

North

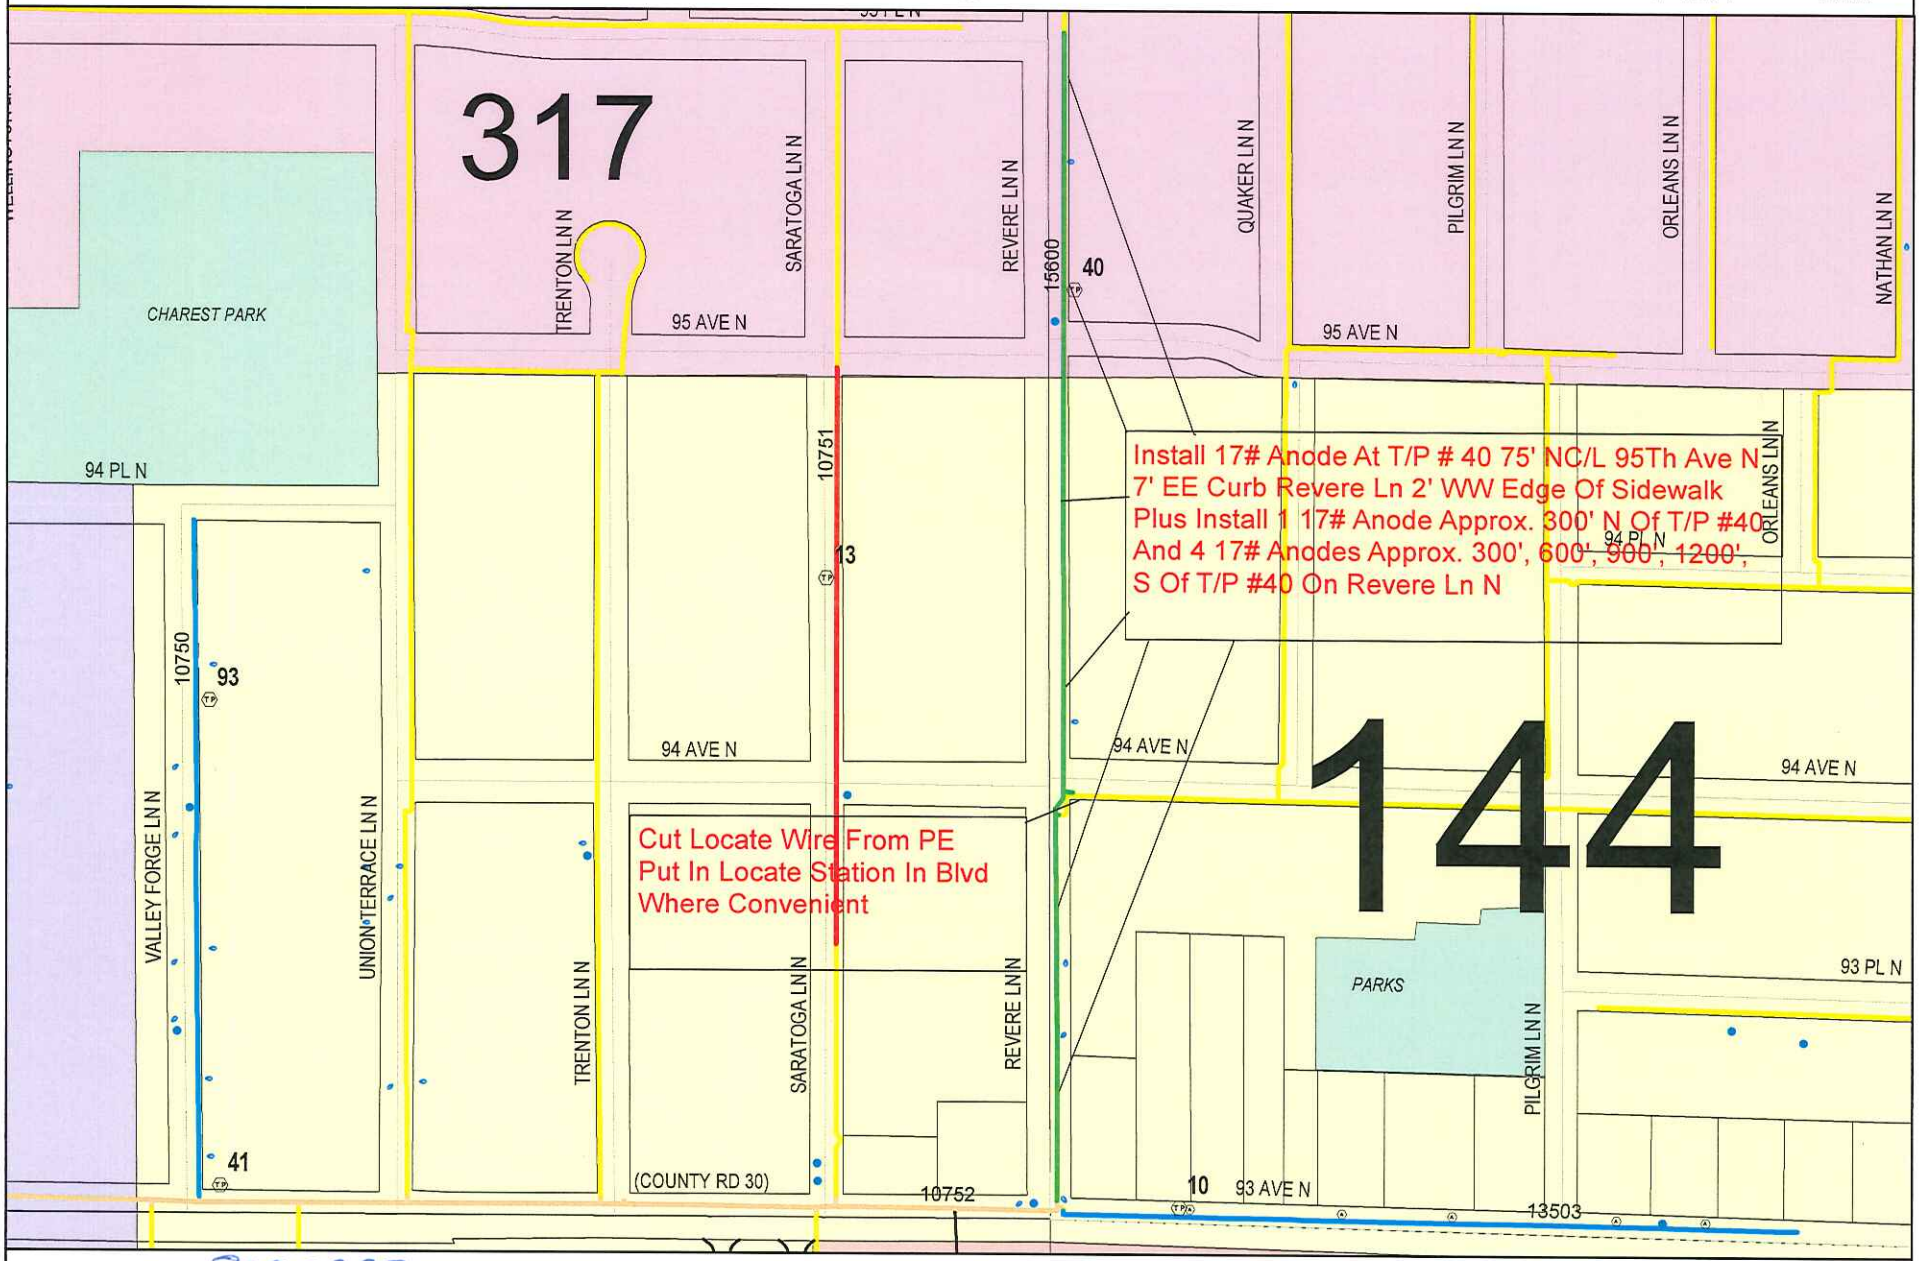

Work Order #: 80323351
Design Date: 11/12/2016

City: Maple Grove
Quad/Sec/Twp/Rng: SE 1/4, Sec12, T119/R22

Section 15600
CP Area: 144 & 317

Designed By: D Justin
Designer Phone #: 612-910-1555