Malark Companies
9200 Forestview Ln N,
Maple Grove, MN 55369
JB0001379608
Node: MNMPGR075
Legacy: D-C6-3

Green Lin = New Underground Placement	
Yellow Line = Existing Conduit	
Blue Line = Aerial Placement	
New Fiber Vault	V
Existing Fiber Vault	V
New Pedestal	
Existing Pedestal	

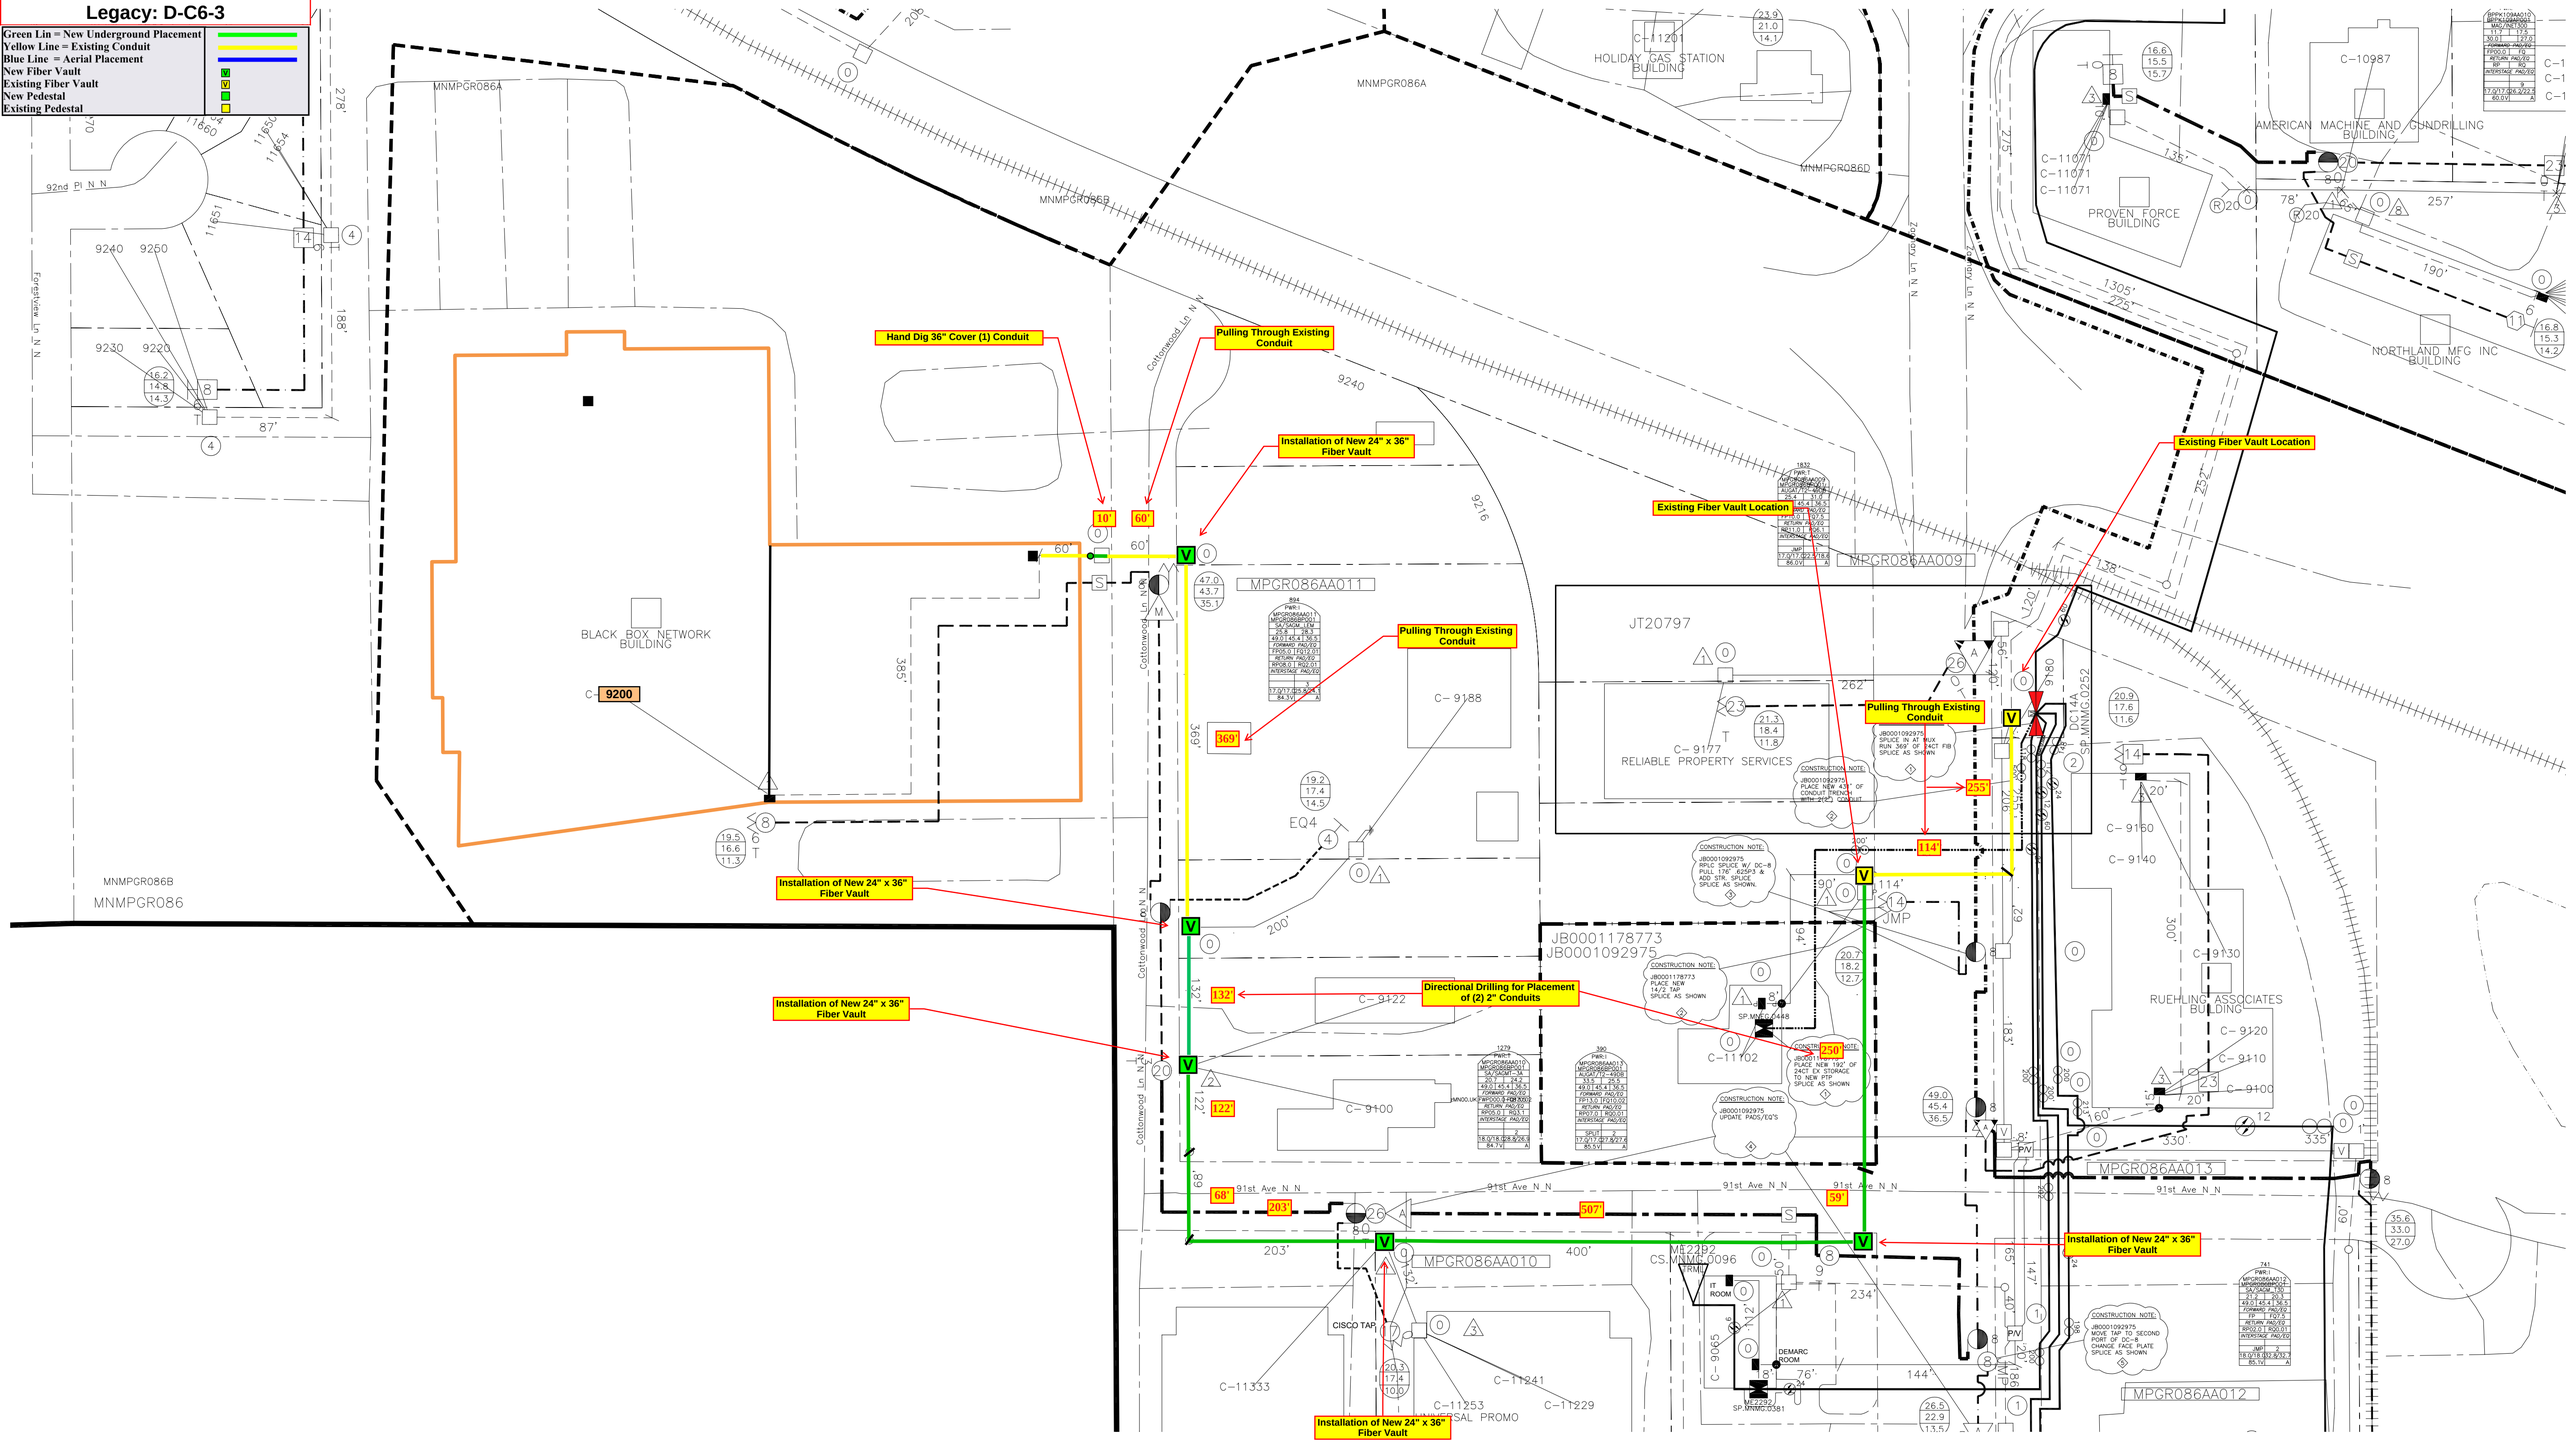

J W