Suite Living Maple Grove - Residential MDU - HFC
7010 Alvarado Ln N, Maple Grove 55311
JB0001364944
Node: MNMPGR121
Legacy: MNMPGR101

Green Lin = New Underground Placement	
Yellow Line = Existing Conduit	
Blue Line = Aerial Placement	
New Fiber Vault	V
Existing Fiber Vault	V
New Pedestal	
Existing Pedestal	
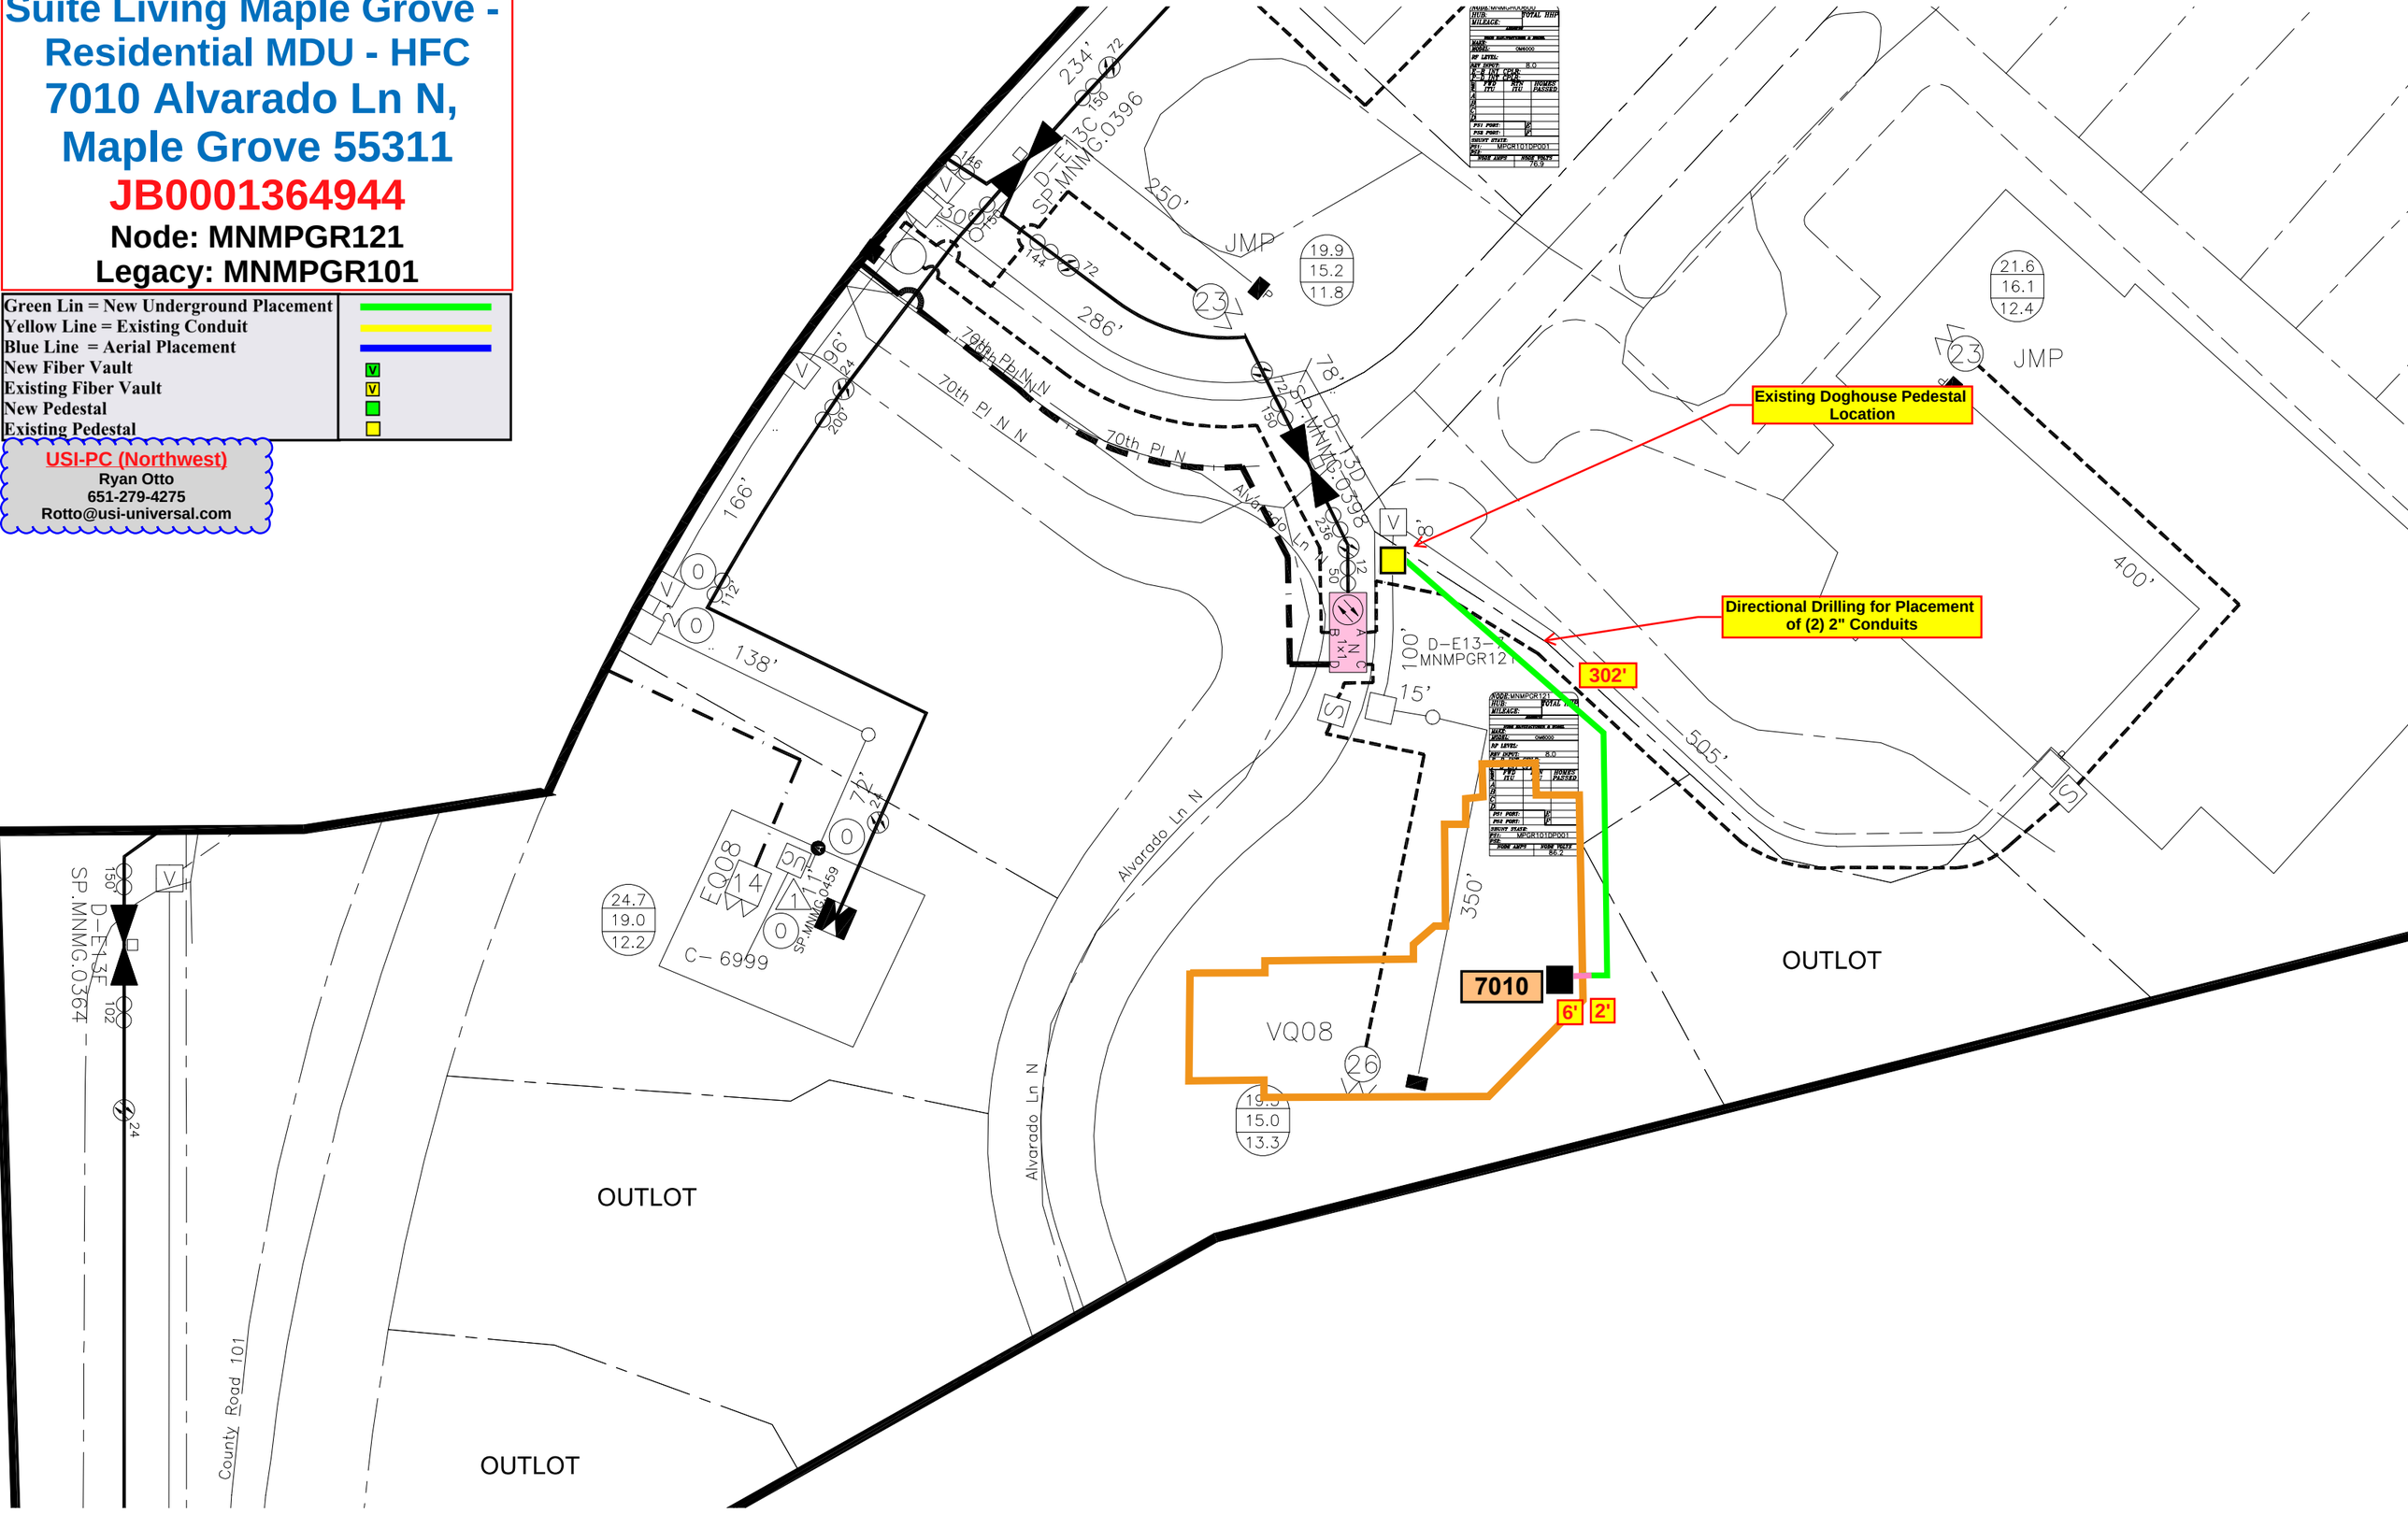
USI-PC (Northwest)
Ryan Otto
651-279-4275
Rotto@usi-universal.com