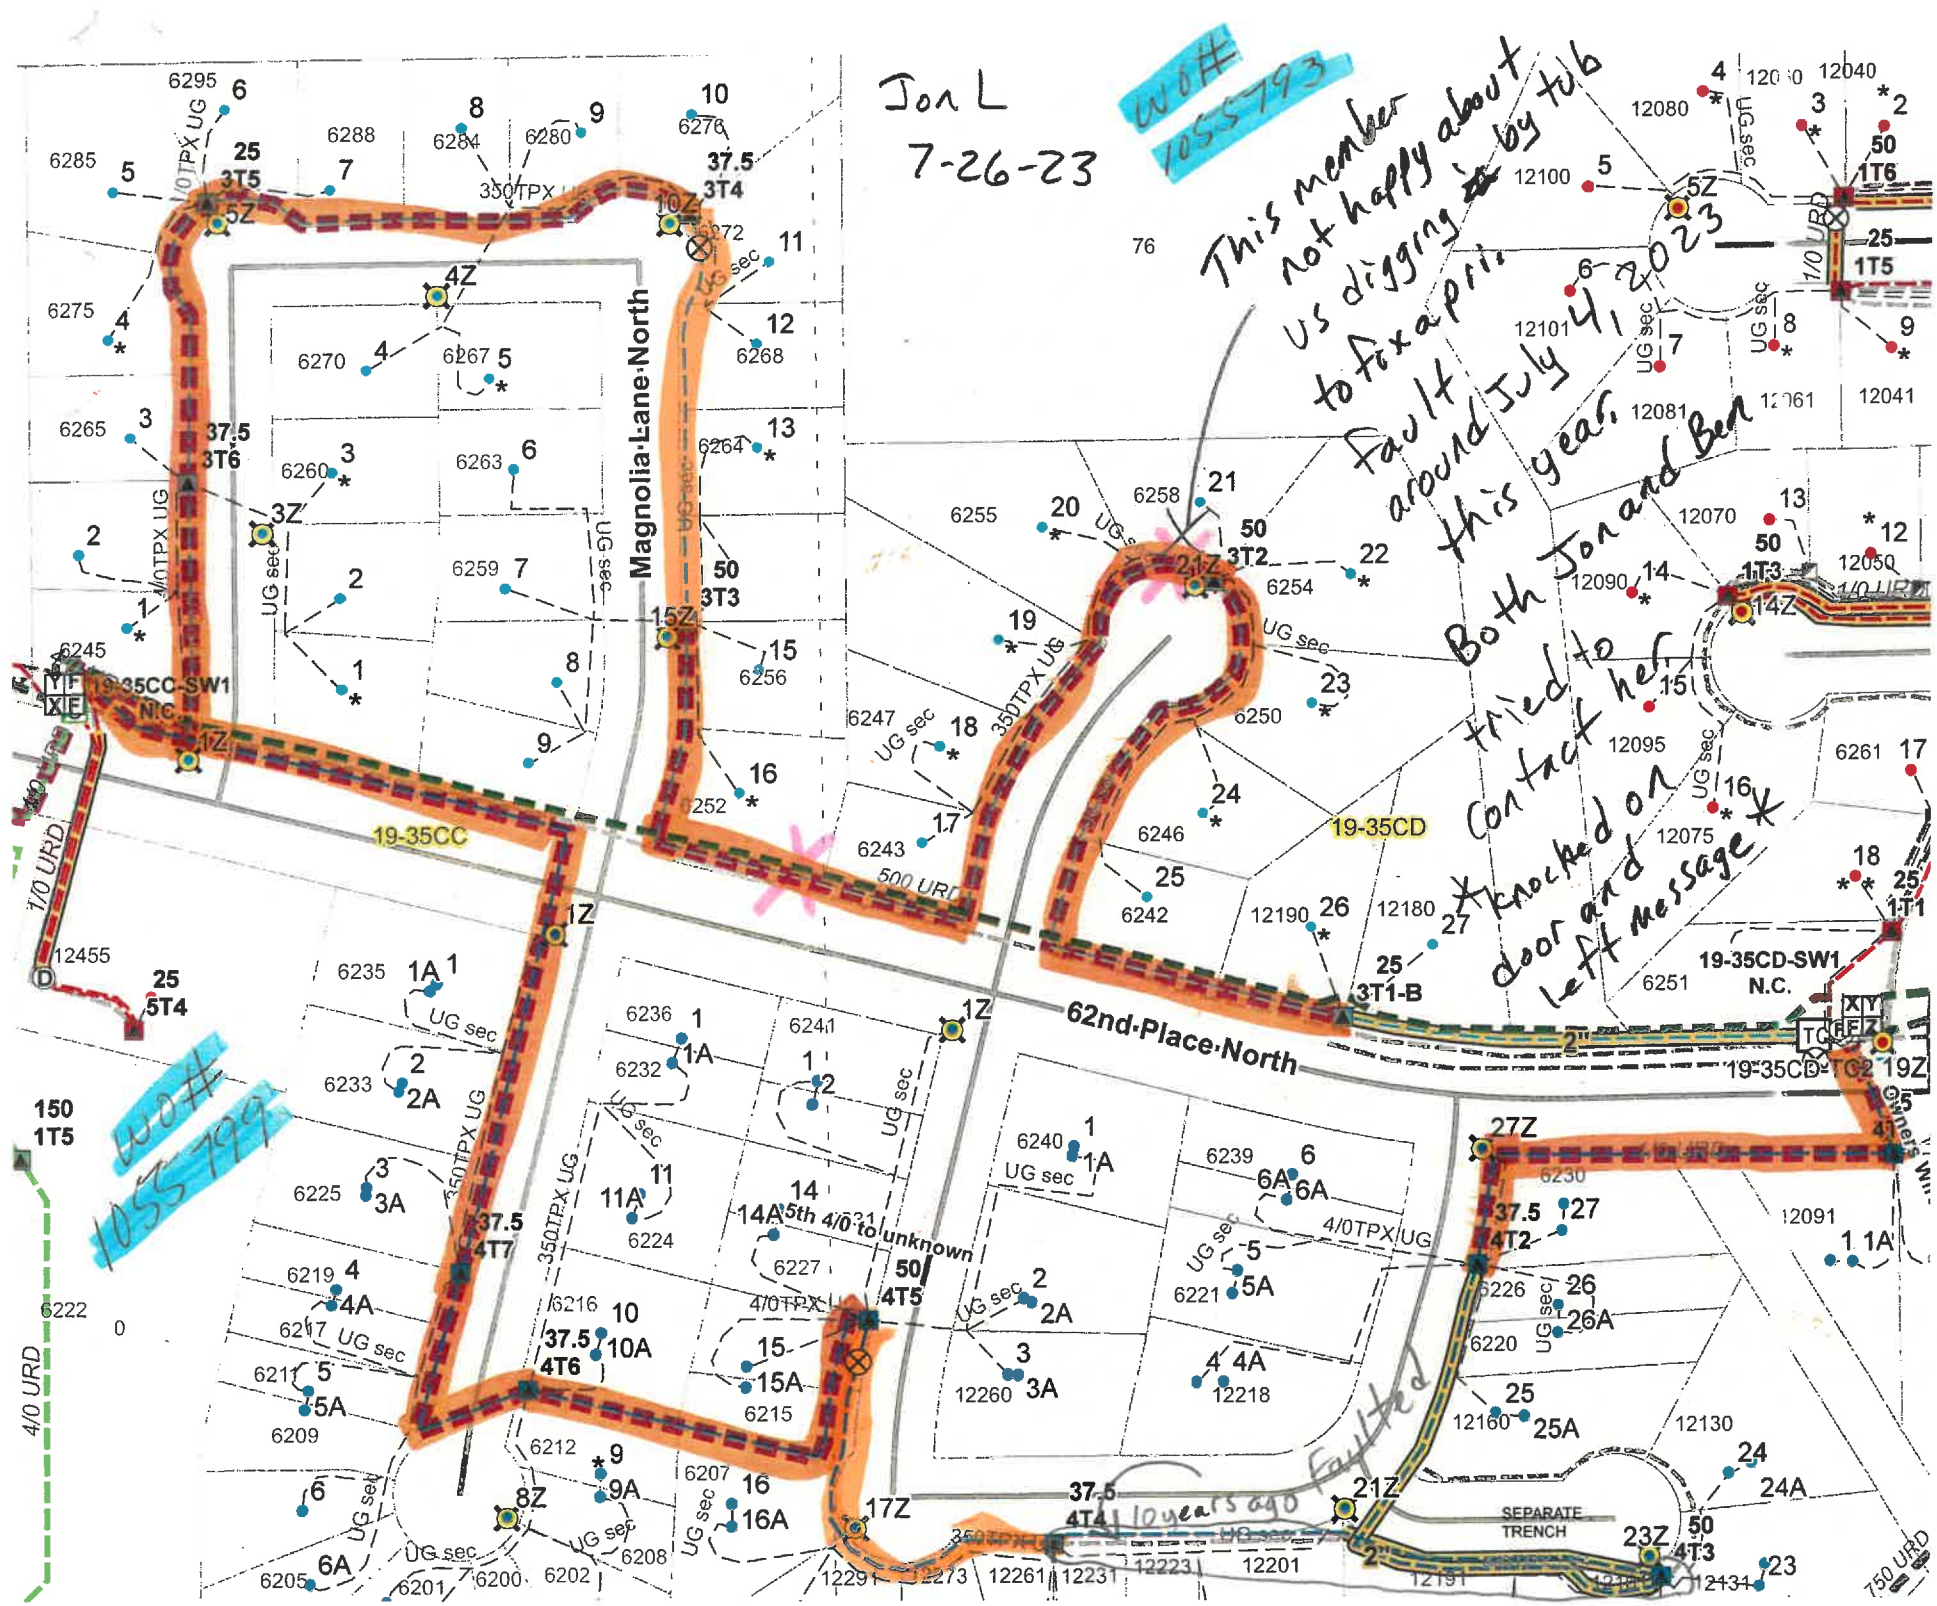
Jon L
7-26-23
WO# 1055793
This member not happy about us digging & by tub to fax a pic. fault this around July 4, 2023
Both Jon and Ben tried to Contact her knocked on door and left message
Magnolia Lane North
62nd Place North
19-35CC
19-35CD
19-35CC-SW1 N.C.
19-35CD-SW1 N.C.
19-35CD-TC2
19-35CD
3T1-B
5th 4/0 to unknown
10 years ago Faulted
SEPARATE TRENCH
WO# 1055799
UG sec
4/0TPX UG
350TPX UG
4/0 URD
1/0 URD
500 URD
750 URD

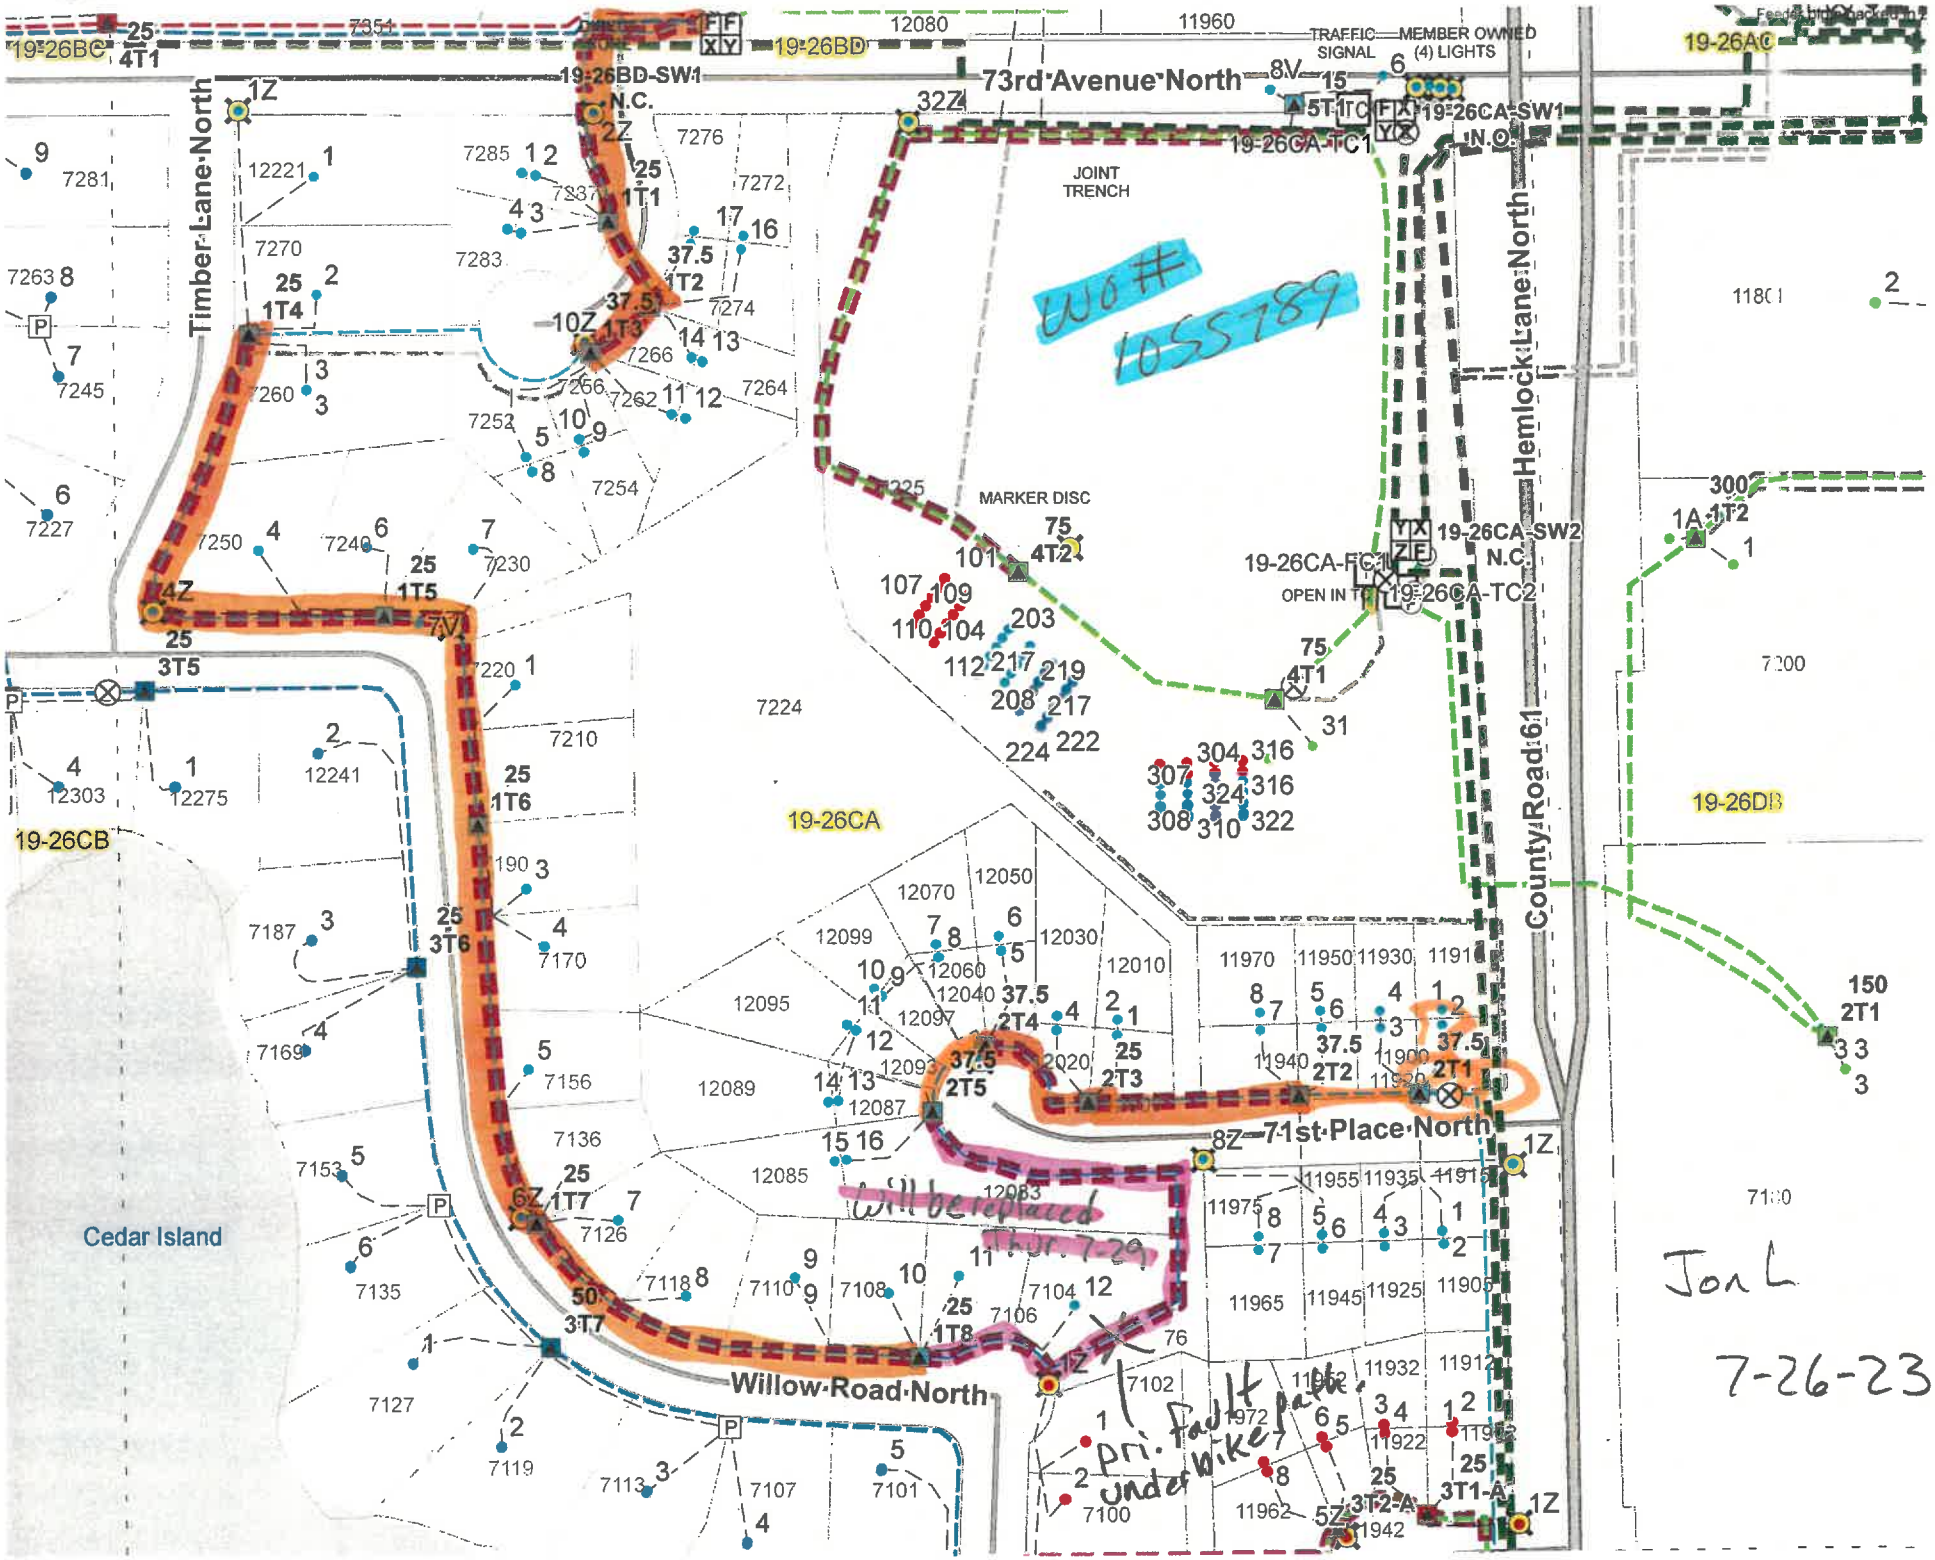
19-26BC
19-26BD
19-26BD-SW1
N.C.
73rd Avenue North
TRAFFIC SIGNAL
MEMBER OWNED (4) LIGHTS
19-26CA-TC1
19-26CA-SW1
N.C.
19-26AC
Timber Lane North
JOINT TRENCH
WO # 1055789
MARKER DISC
19-26CA-FC1
19-26CA-SW2
N.C.
19-26CA-TC2
OPEN IN TR
Hemlock Lane North
County Road 61
19-26CA
19-26CB
19-26DB
Cedar Island
71st Place North
Willow Road North
Will be replaced
Jon L
7-26-23
pri. fault under wike path