RELO - Territorial PT's & Power Supply Cabinet

15486 Territorial Road
Maple Grove, MN 55369
JB0001637897
Node: MNMGD05J00
Legacy: N/A

Green Line = New Underground Placement	
Yellow Line = Existing Conduit	
Blue Line = Aerial Placement	
New Fiber Vault	V
Existing Fiber Vault	V
New Pedestal	
Existing Pedestal	
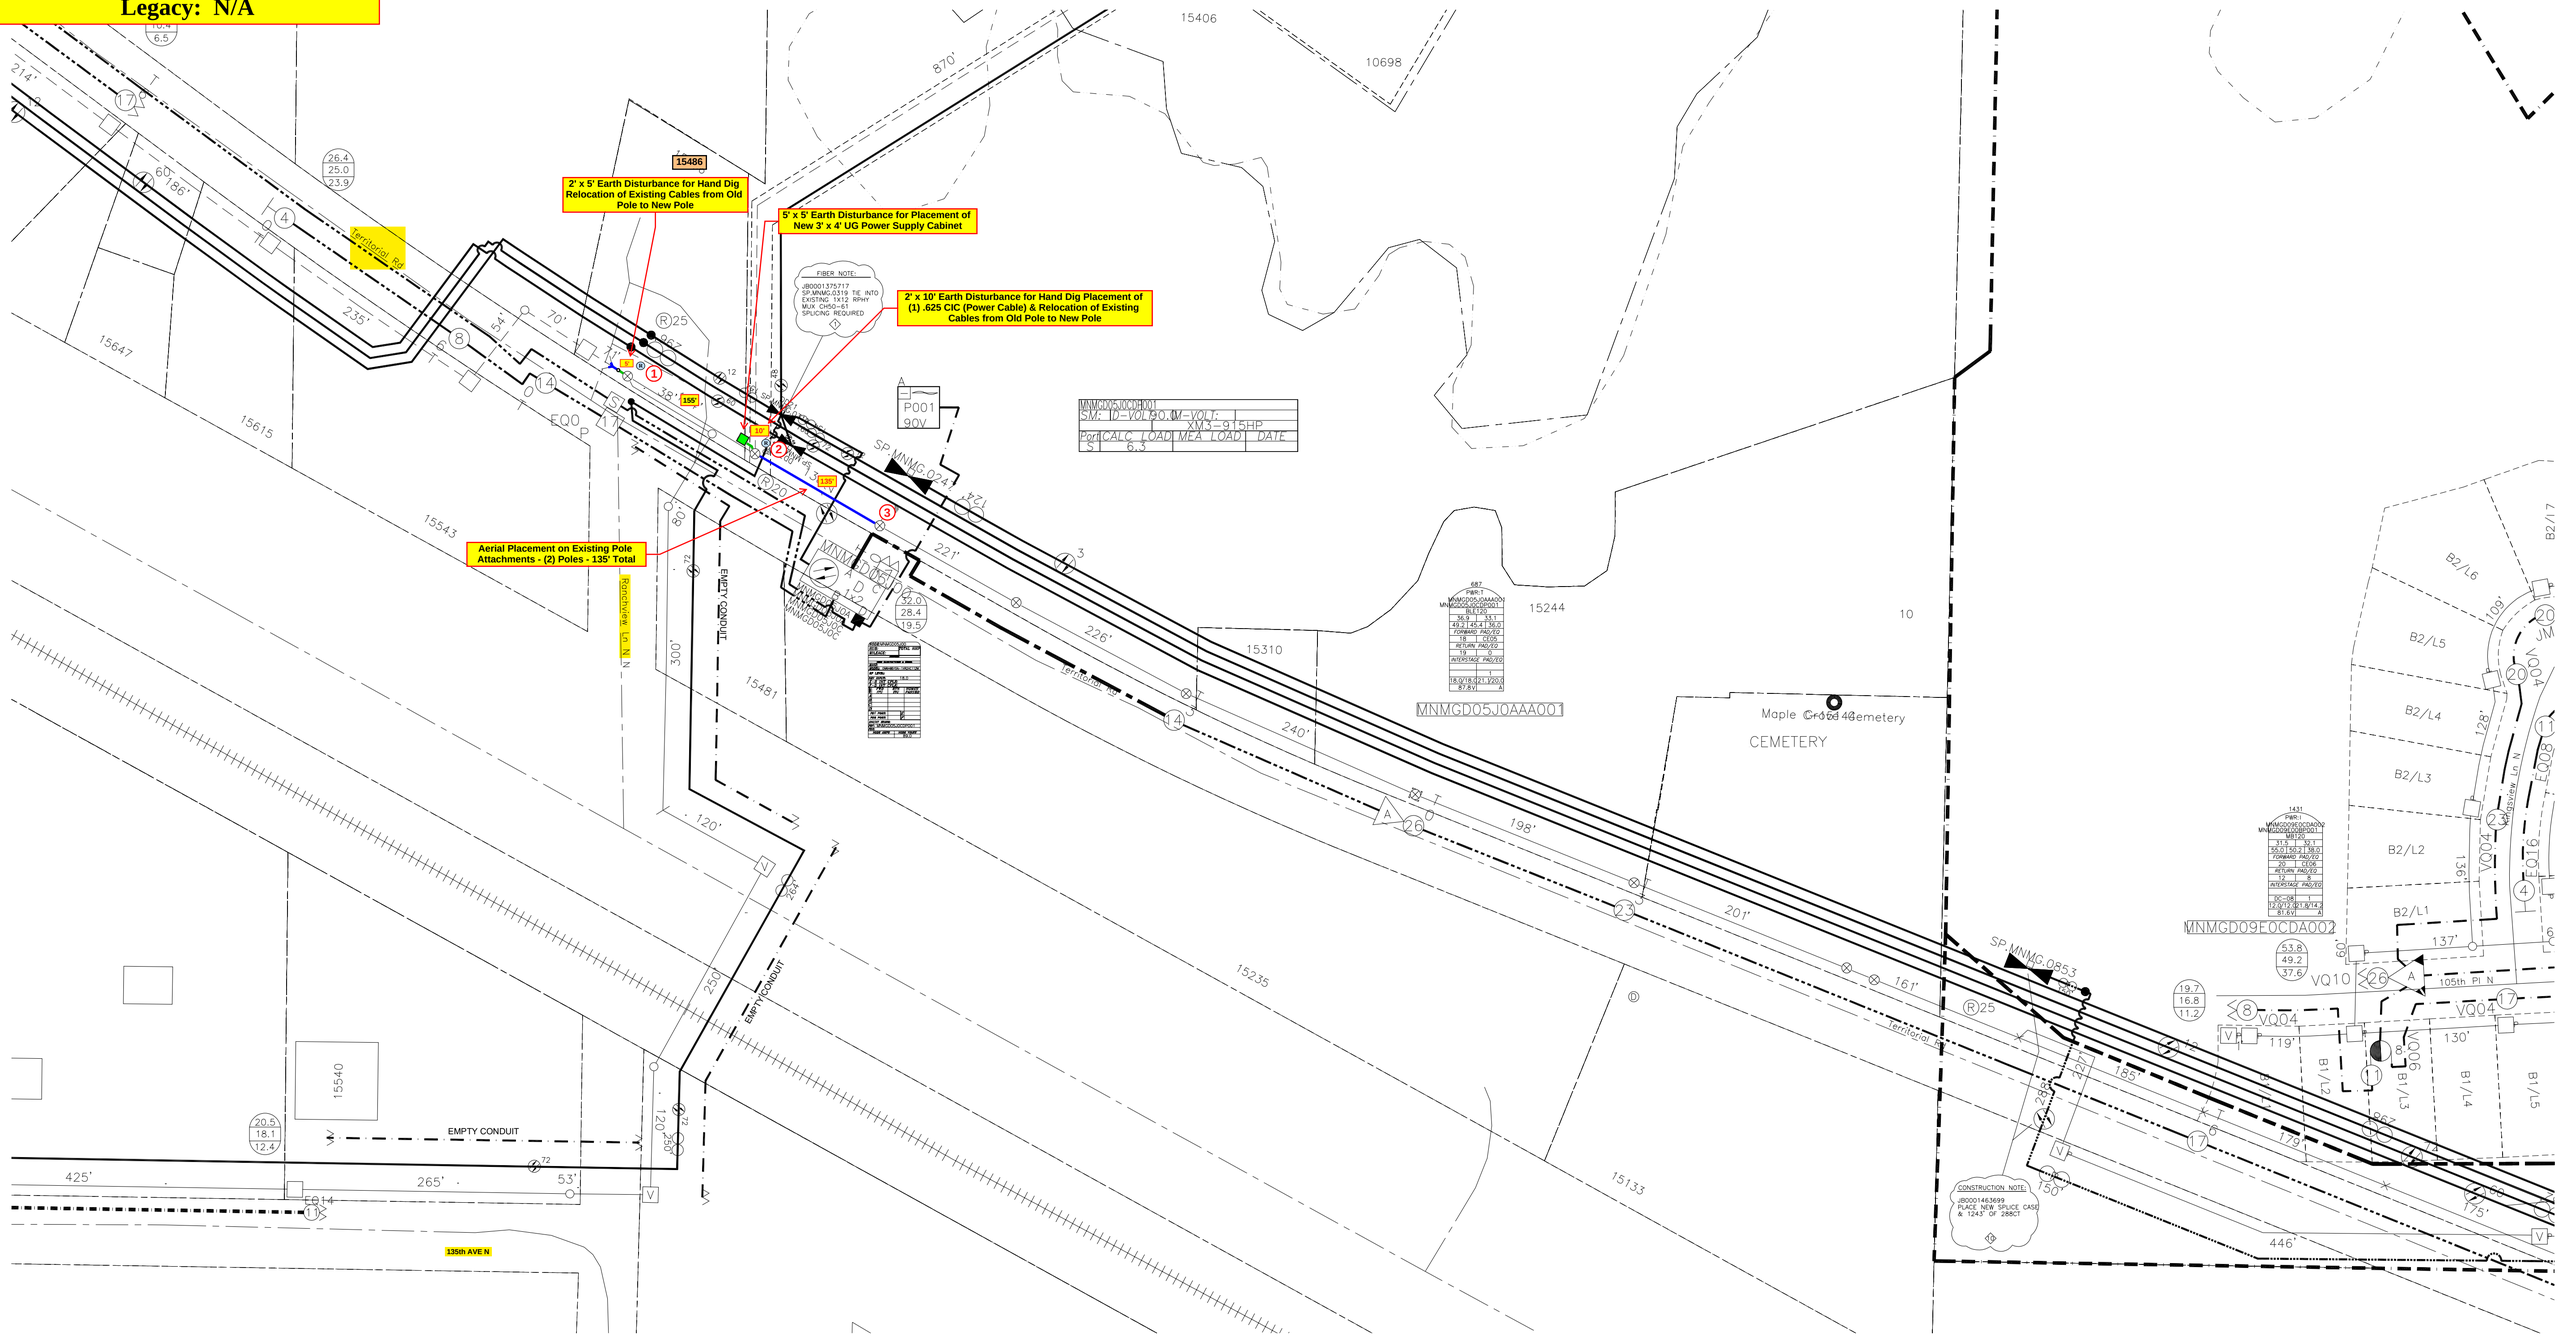
**** RELO Note: New Poles Set to Accommodate New Subdivision SE - Power Supply Moving from AE to UG - Poles Need Transfer - New AE Footage Boxes Reflect New Pole Footages After Transfer ****