GENERAL LOCATION ONLY.
DO NOT USE TO LOCATE FOR EXCAVATION.
CALL 1-800-252-1166 FOR ONSITE LOCATIONS AND STAKING.

CenterPoint Energy

Scale: 1" : 142 '

North

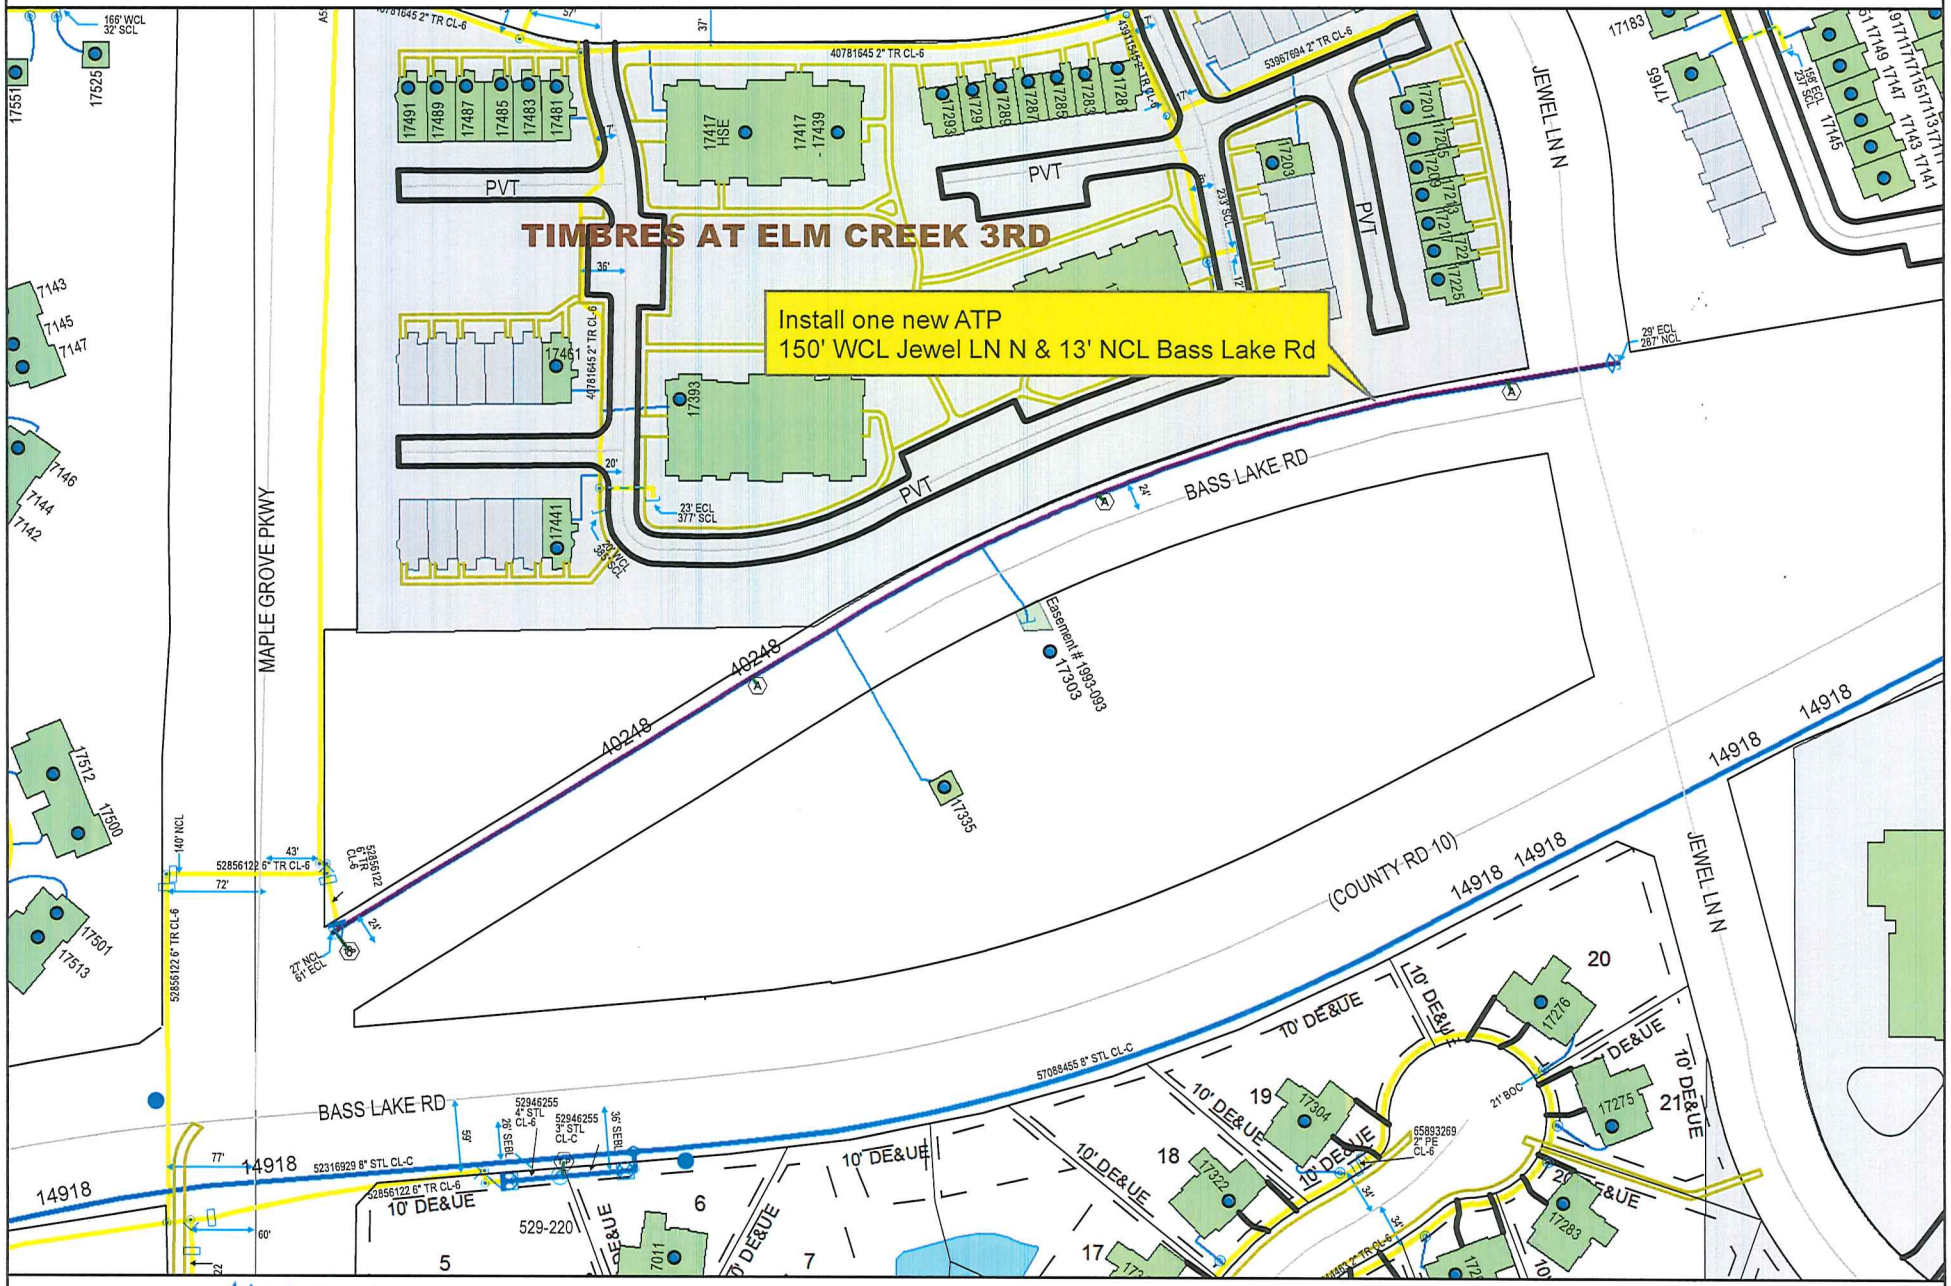

Work Order #: 110837410 **City:** Maple Grove **CP Section #:** 40248 **Designed By:** Patrick Carlson

Design Date: 12/20/2023 **Quad/Sec/Twp/Rng:** SW/29/119/22 **CP Area:** 0403 **Designer Phone #:** 612-434-1220