EXECUTIVE TITLE INC
11112 86TH AVE N
MAPLE GROVE MN 55369
JB0001857031
Node:MNMPGRH09900
Legacy:null

Green Lin = New Underground Placement	
Yellow Line = Existing Conduit	
Blue Line = Aerial Placement	
New Fiber Vault	V
Existing Fiber Vault	V
New Pedestal	
Existing Pedestal	

USI-PC (Northwest)
Ryan Otto
651-279-4275
Rotto@usi-universal.com
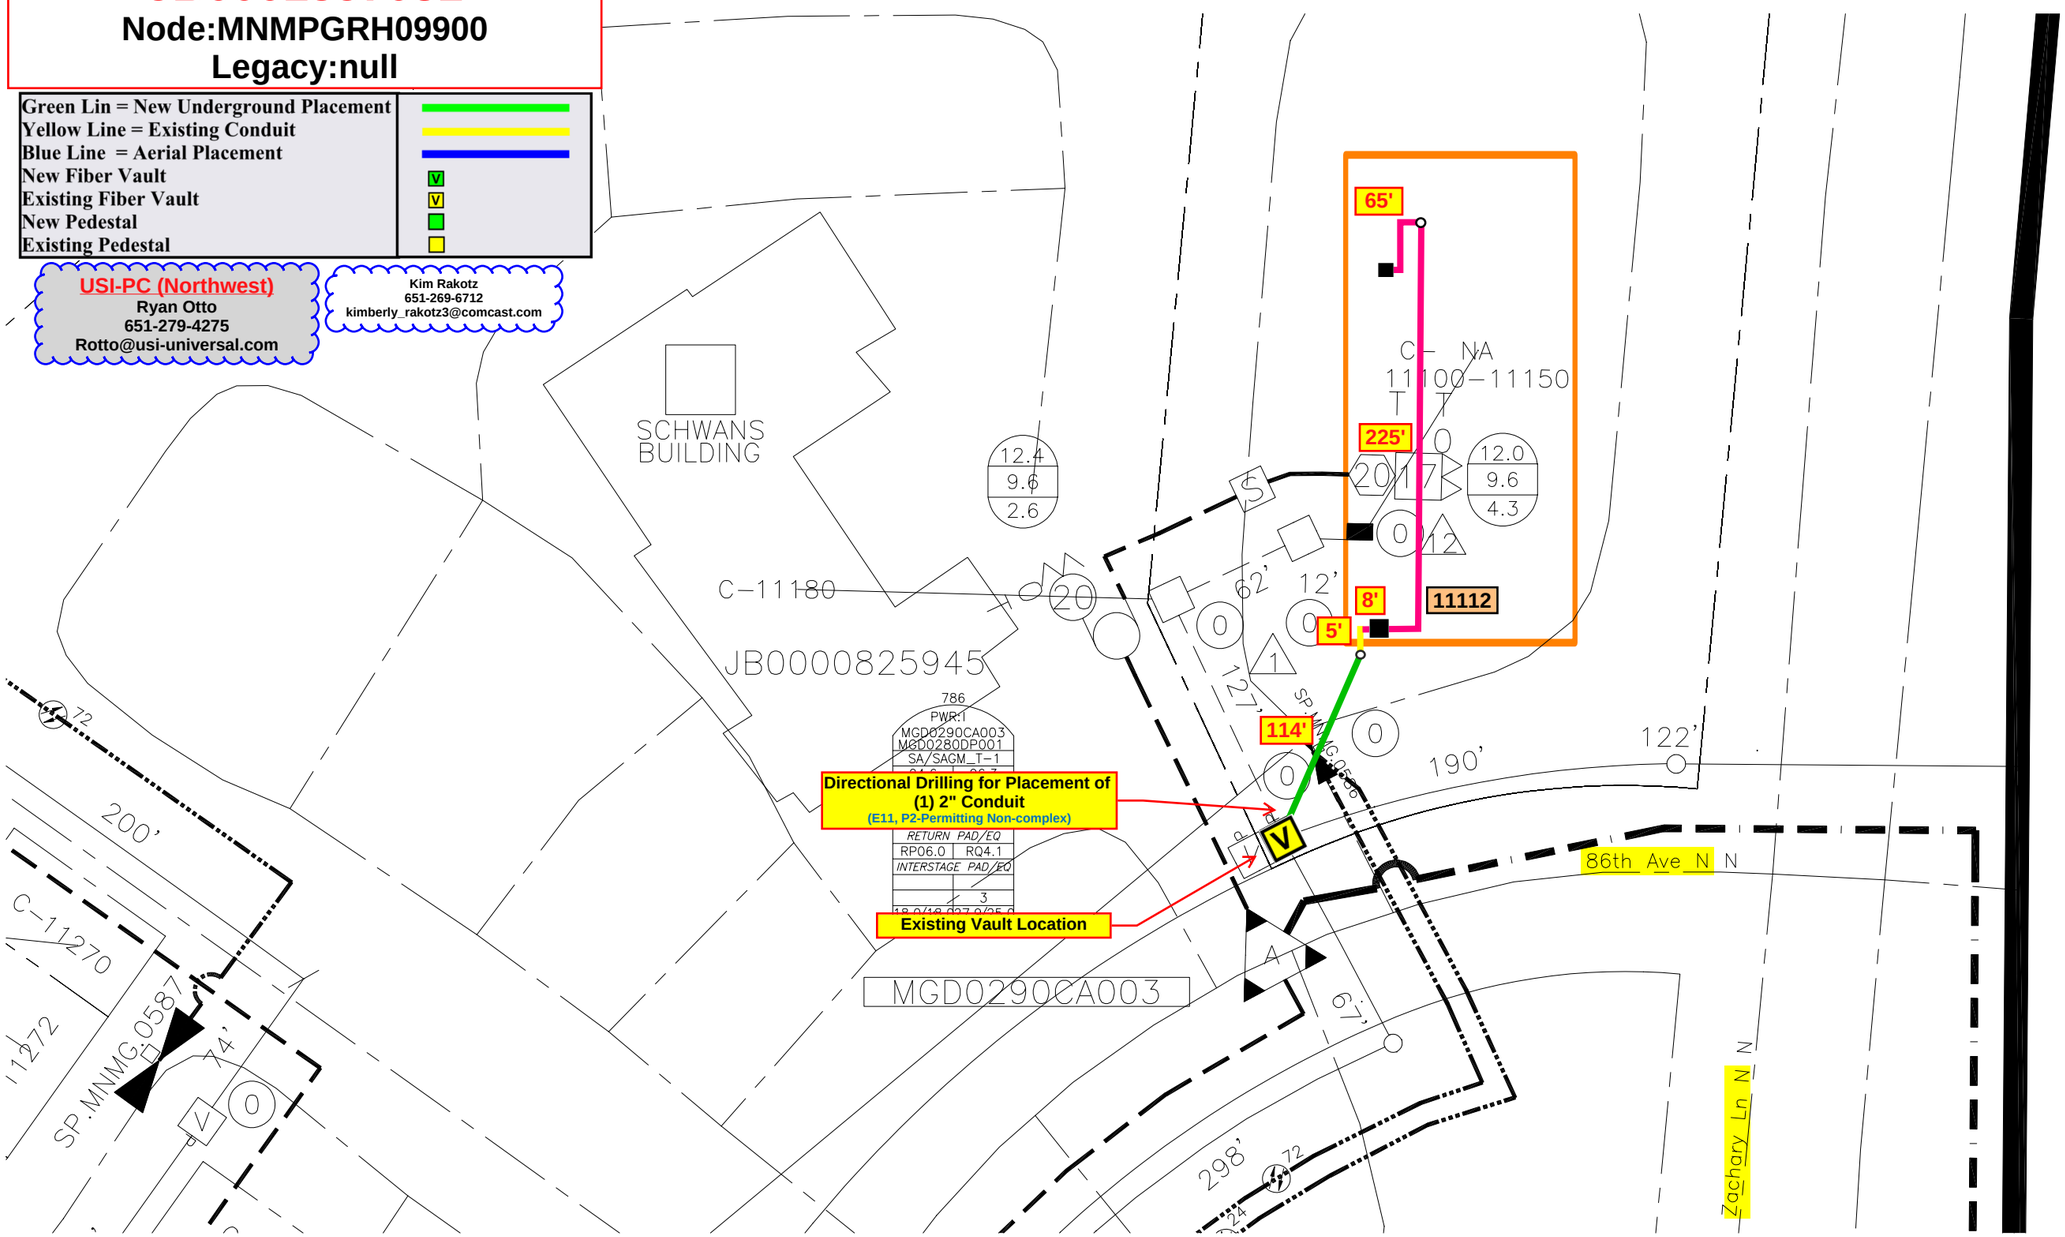
Kim Rakotz
651-269-6712
kimberly_rakotz3@comcast.com