HBBF - The E - Maple Grove
55369 - F - ROW
9100 Cottonwood Ln N
Maple Grove, MN 55369
JB0001898057
Node: MNMGD05100
Legacy: N/A

USI-PC (West)
Ryan Otto
651-279-4275
Rotto@usi-universal.com

Brent Lowry
651-829-0879
brent_lowry@comcast.com

E11, E12, P2, P5 - Permit Walkout > 300' Non-complex (ROW - 300' = 1,937')
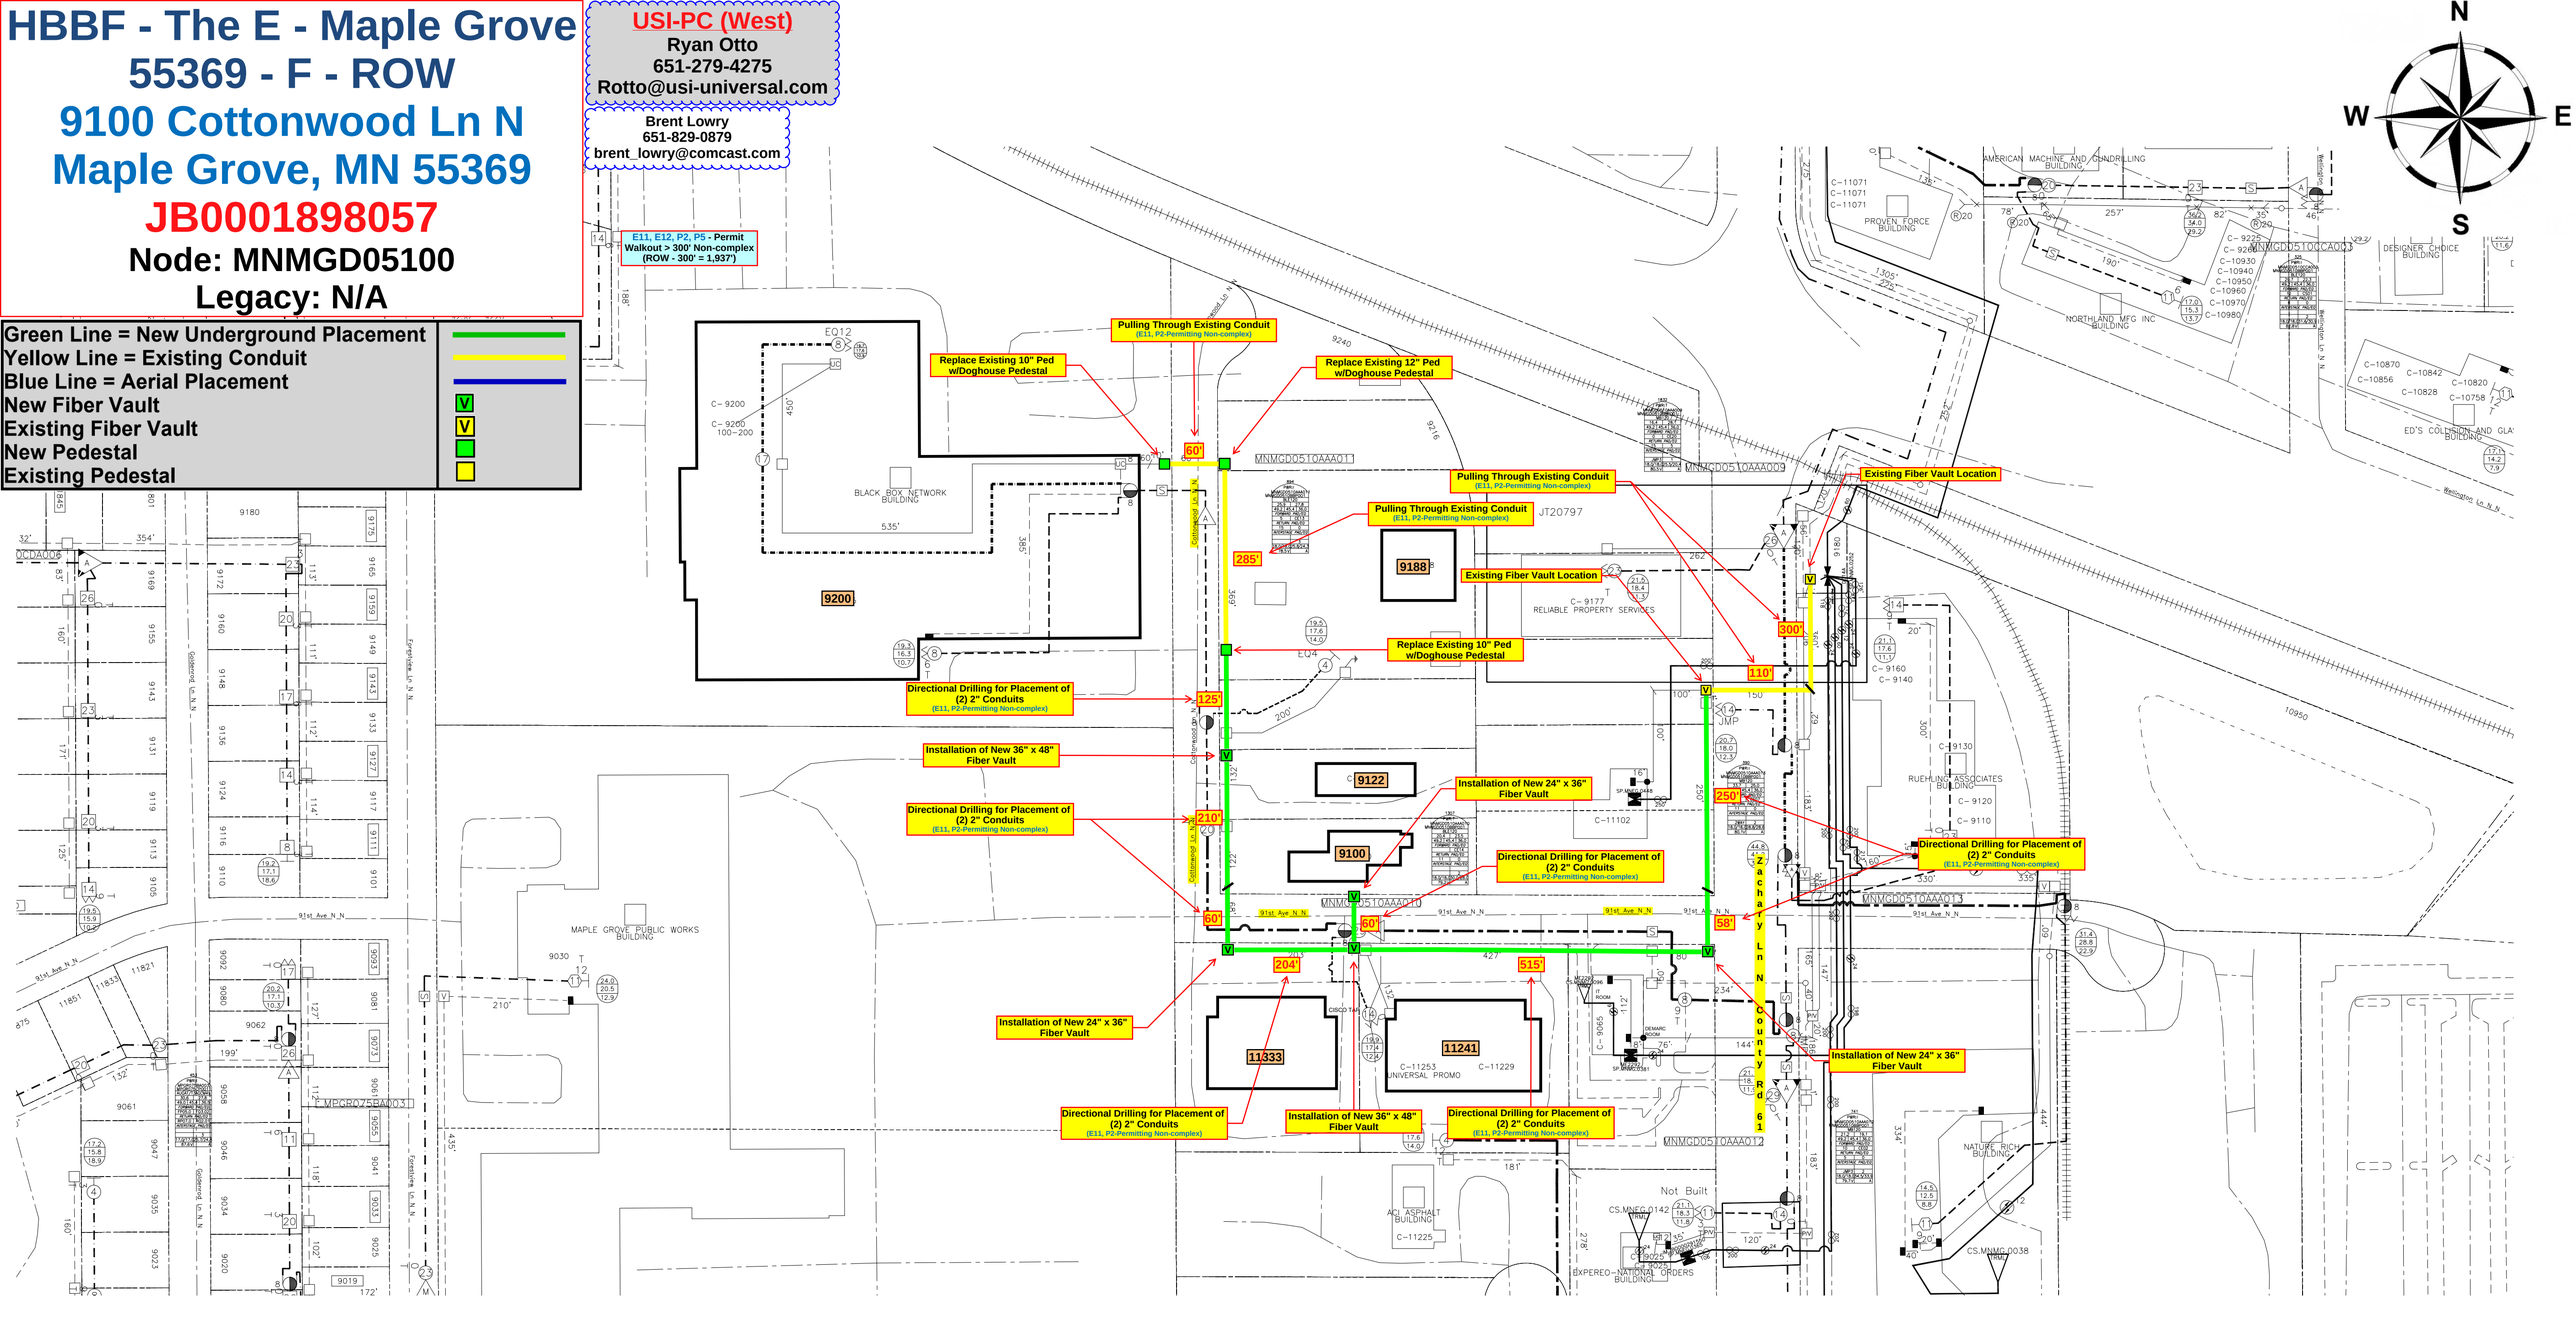
Green Line = New Underground Placement	
Yellow Line = Existing Conduit	
Blue Line = Aerial Placement	
New Fiber Vault	V
Existing Fiber Vault	V
New Pedestal	
Existing Pedestal